


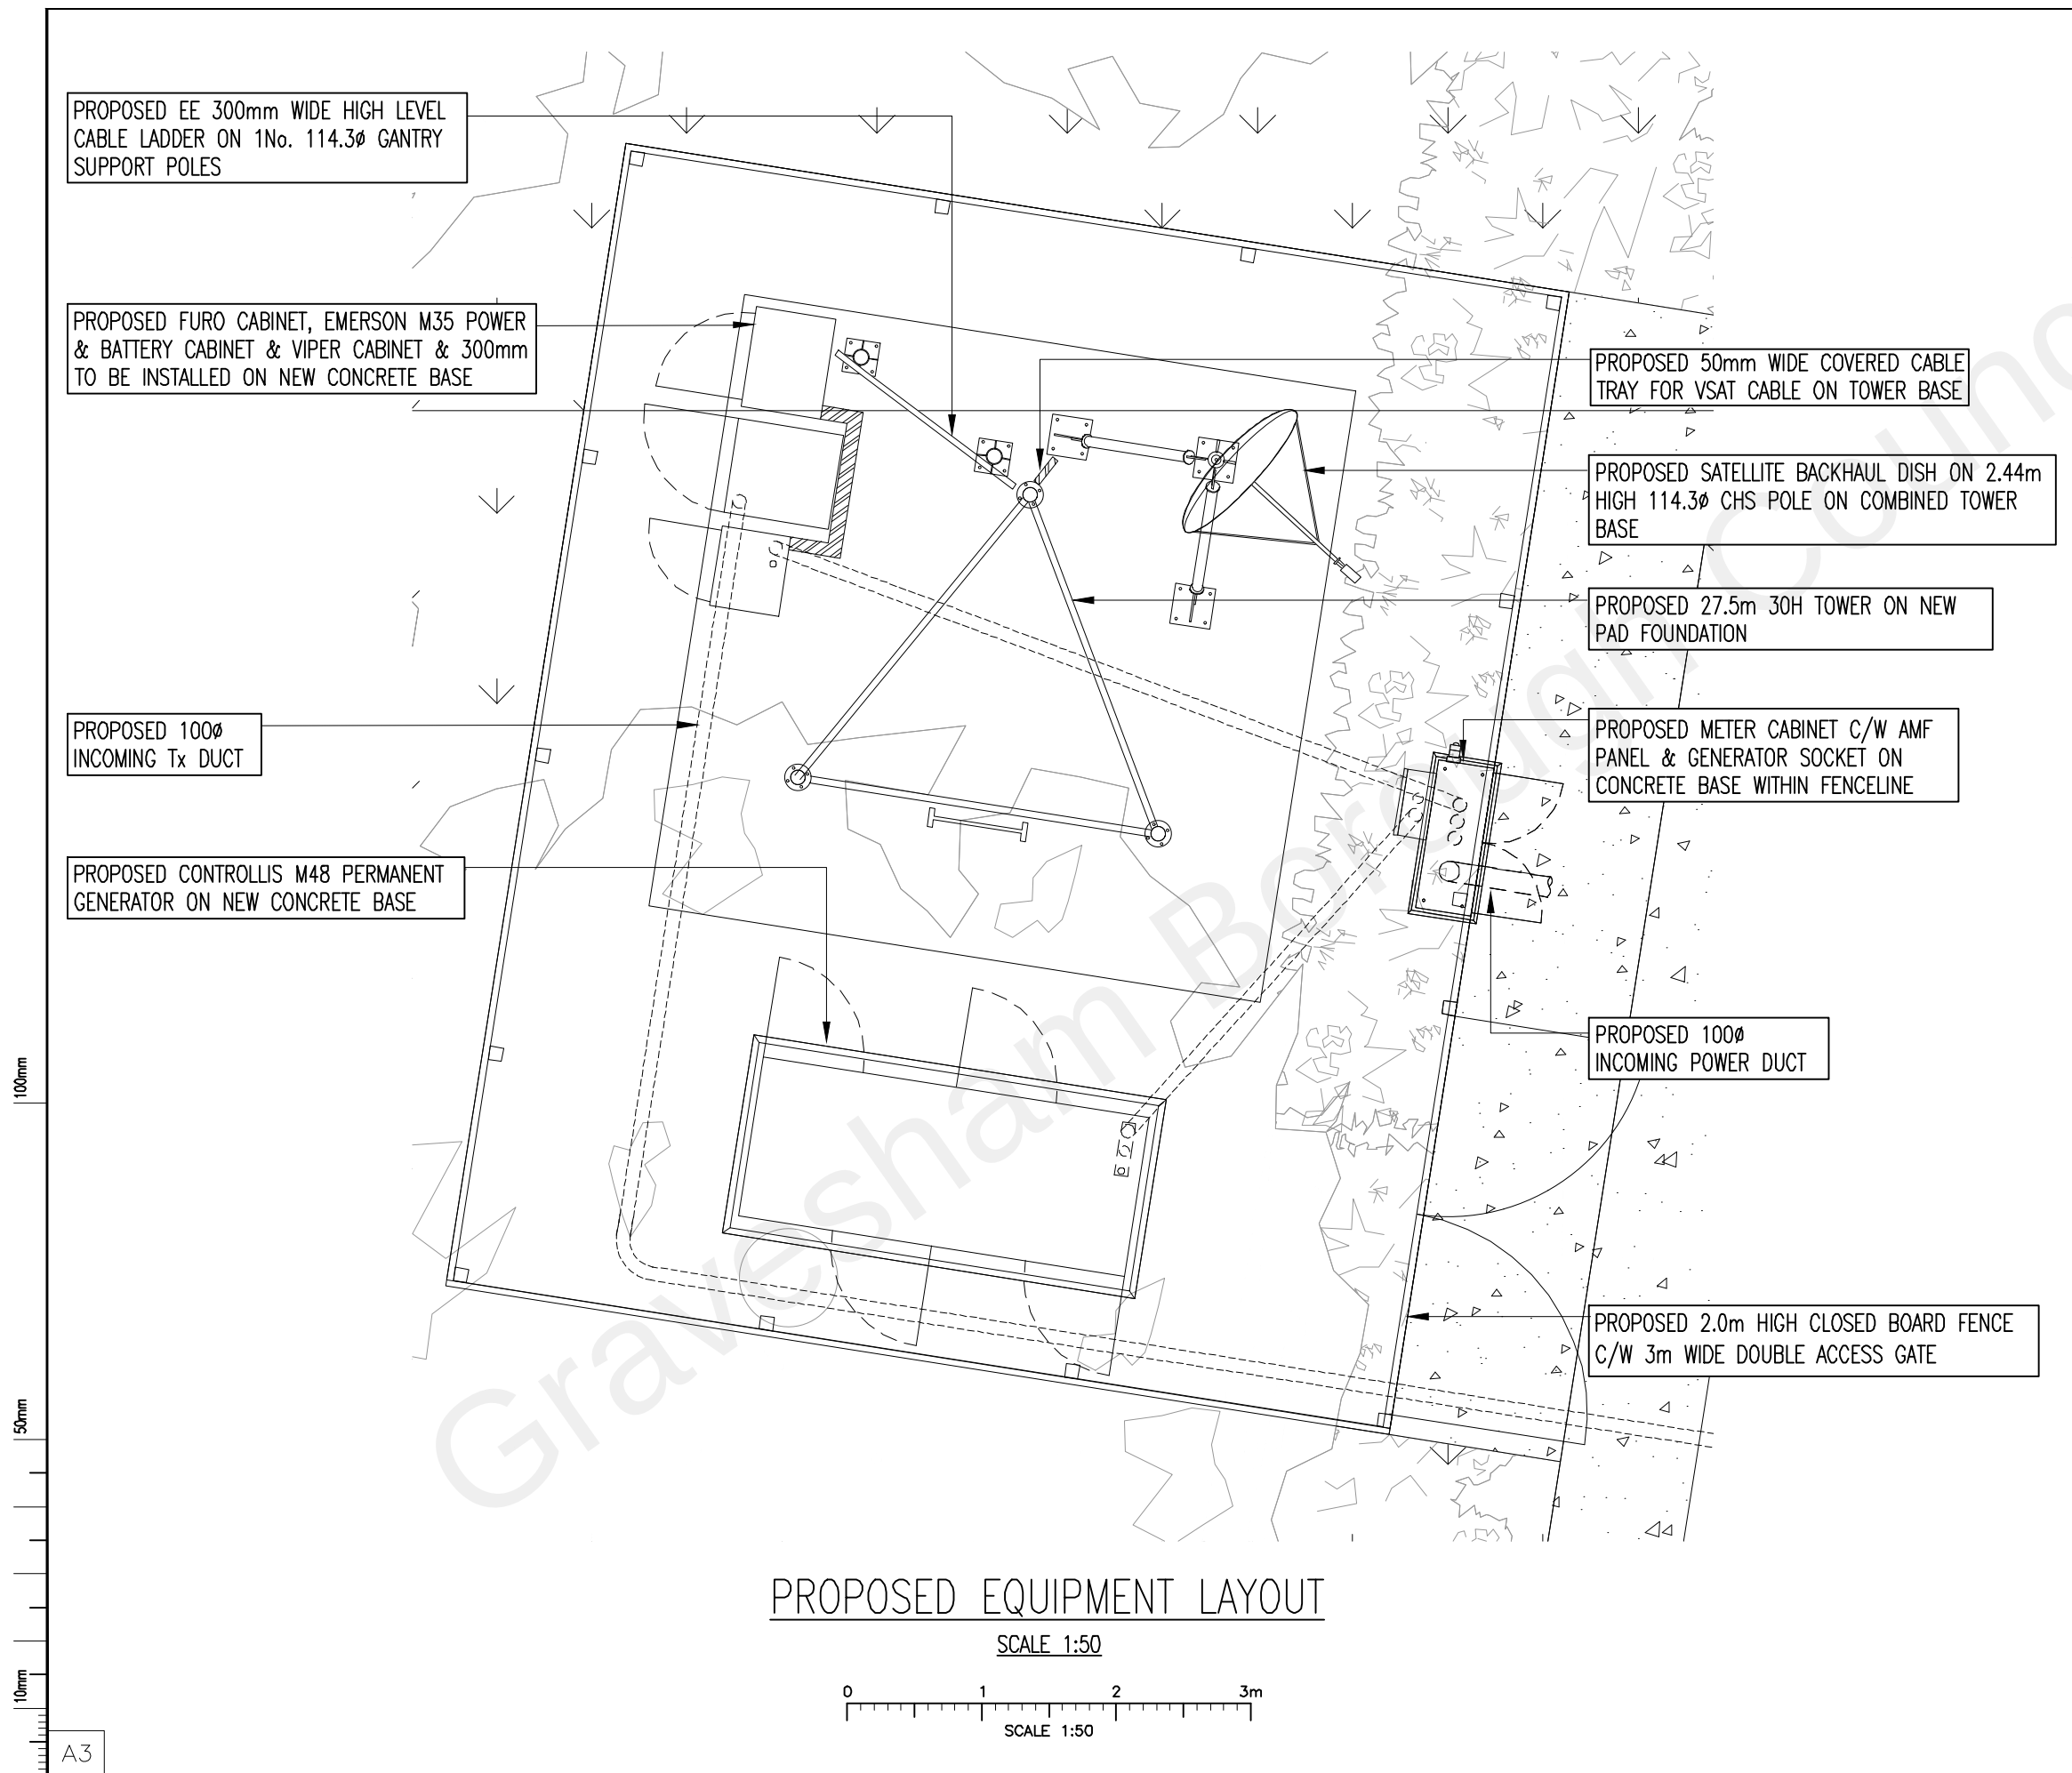

NOTE:
BOXED TEXT INDICATES PROPOSED WORKS

NOTE:
SITE TO BE STRIPPED & BATTERED TO
FORM LEVEL AREA FOR NEW COMPOUND

NOTE:
EXISTING OVERGROWN HEDGE TO BE CUT
BACK TO ALLOW COMPOUND TO BE BUILT

NOTE:
EXISTING TREES CLOSE TO COMPOUND TO
BE LOPPED & MAINTAINED NOT TO
ENCROACH COMPOUND AREA

NOTE:
BUILD SURVEY REQUIRED TO DETERMINE
HOW MANY TREES TO BE REMOVED


B	TOWER HEIGHT AMENDED	02.08.21	DH	SB
A	ISSUED FOR APPROVAL	30.06.21	DH	SB
No.	Revision	Date	By	ckd



Hatfield Business Park
Hatfield
Hertfordshire

AL10 9BW

Tel: 01707 315000
Fax: 01707 319001

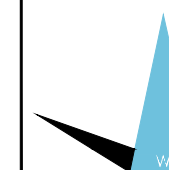

WHP Telecoms LTD
401 Faraday Street, Birchwood,
Warrington, WA3 6GA

Tel: 01925 424100 Fax: 01925 424101
e-mail: info@whptelecoms.com

Site Name & Address:

BATTS ROAD
BATTS ROAD, COBHAM, GRAVESEND,
KENT, DA13 OXE

Title:

PROPOSED TELECOMMUNICATIONS
ESN40094
EQUIPMENT LAYOUT

Purpose of Issue:

PLANNING

Drawing No:

ESN40094TT/70485TT 03

Cell No:

70485TT

Site No:

ESN40094TT

Issue:
B

Scale: AS STATED
Dwn: DH

Ch'd: SB
Date: 27.04.21
App: PB
Date: 27.04.21