

Notes:


1. Report all discrepancies, errors and omissions.

Verify all dimensions on site before commencing any work on site or preparing shop drawings.

All materials, components and workmanship are to comply with the relevant British Standards, Codes of Practice, and appropriate manufacturers recommendations that from time to time shall apply.

For all specialist work, see relevant drawings.

This drawing and design are
copyright of first abode.
Rev Date Description

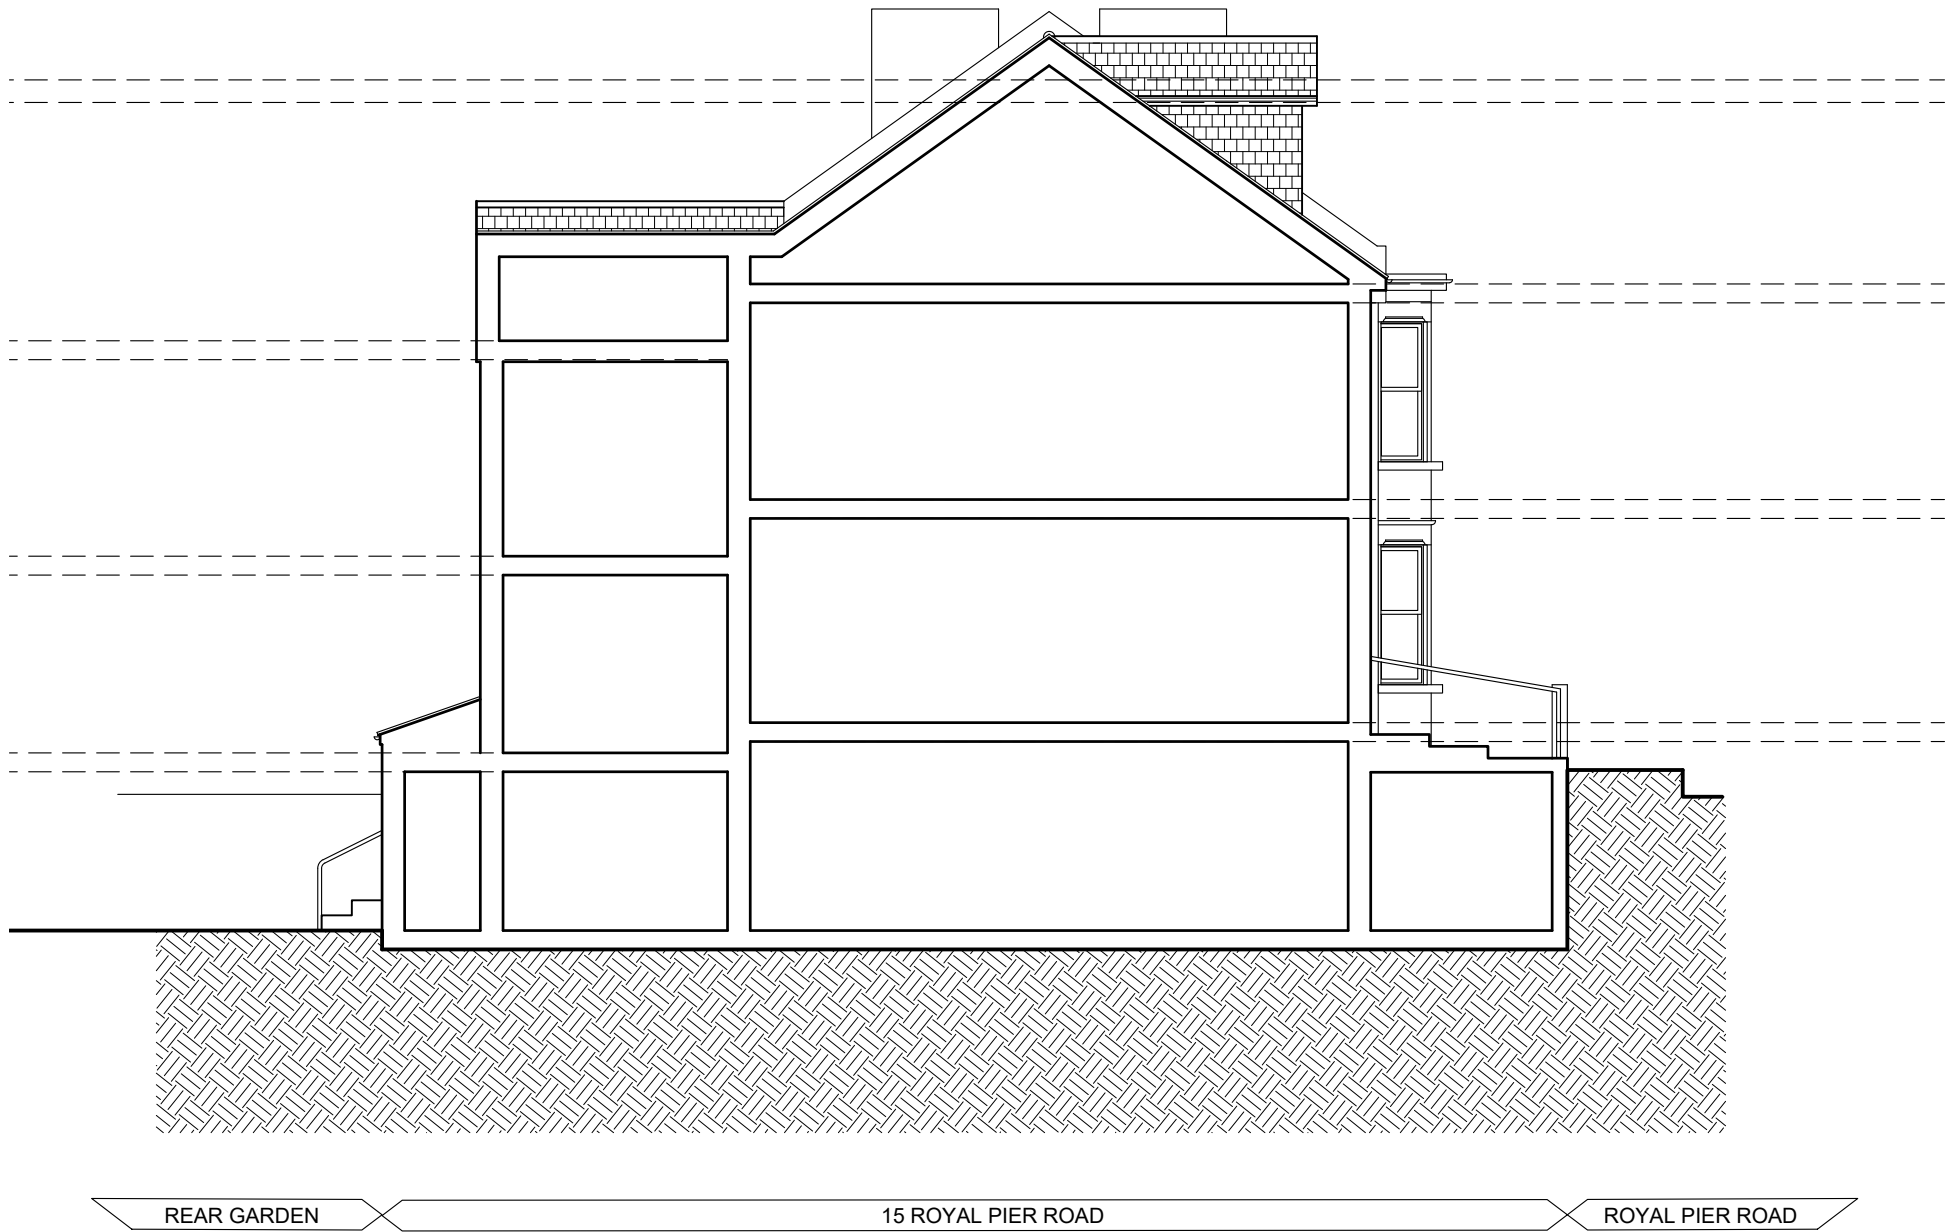

PLANNING

SCHEME SUBJECT TO
PLANNING APPROVAL &
BUILDING CONTROL APPROVAL

Project Details

14 ROYAL PIER ROAD
GRAVESEND
KENT DA12 2BD
FLAT CONVERSION

Drawing Description

PROPOSED SIDE
ELEVATION 5

Scale
1:100 @ A3

Drawn by
LA

Date
25/09/2021

Checked by



223 Napier Road, ME7 4HN
Telephone 07381356190
www.leonardappleby007@gmail.com

CAD File Path

Drawing Number
2039-270

Revision
B

Proposed Side Elevation 5 1:100

