


Scale 1:1000

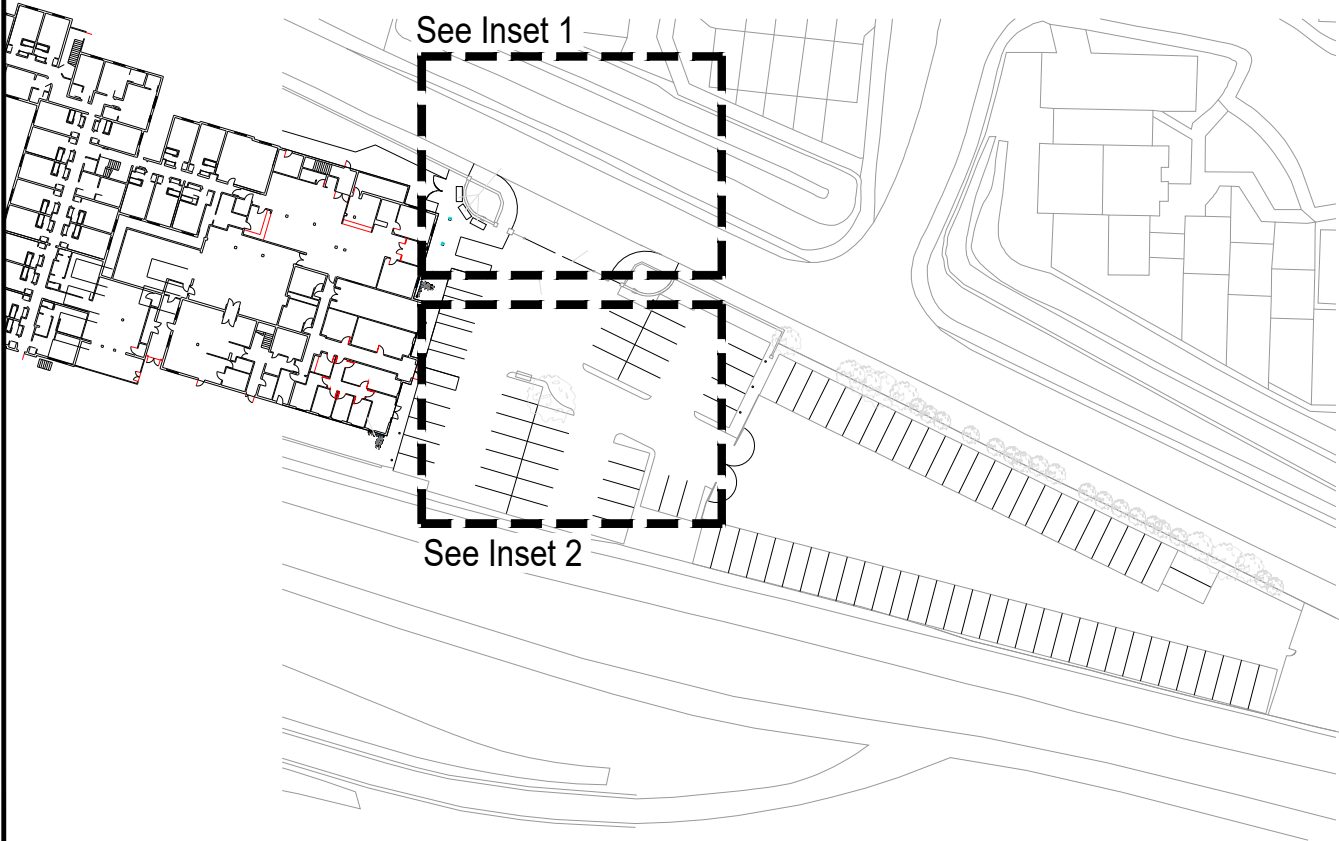


Ordnance Survey © Crown copyright 2019.
All rights reserved. Licence No. 100052073.
NOTE: THE PROPERTY OF THIS DRAWING AND DESIGN IS VESTED IN VECTOS (NORTH) LTD.
IT MUST NOT BE COPIED OR REPRODUCED IN ANY WAY WITHOUT THEIR PRIOR WRITTEN CONSENT.


REV.	DETAILS	DRAWN	CHECKED	DATE

Notes:


- 1. This is not a construction drawing and is intended for illustrative purposes only.
- 2. White lining is indicative only.

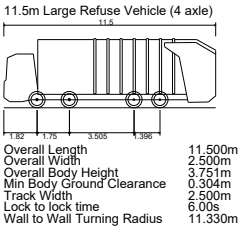

Inset 1 - Access

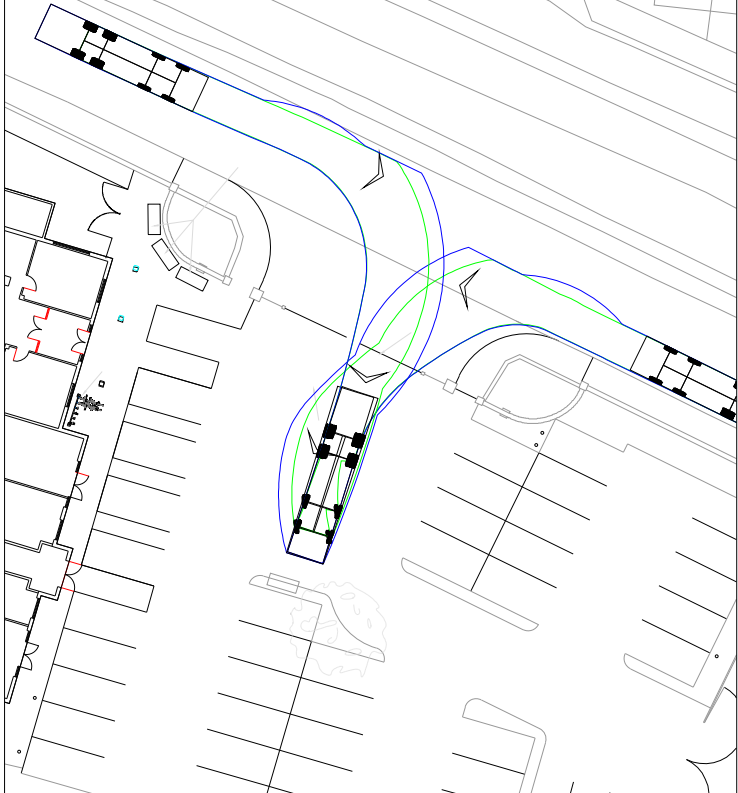

Inset 1 - Egress

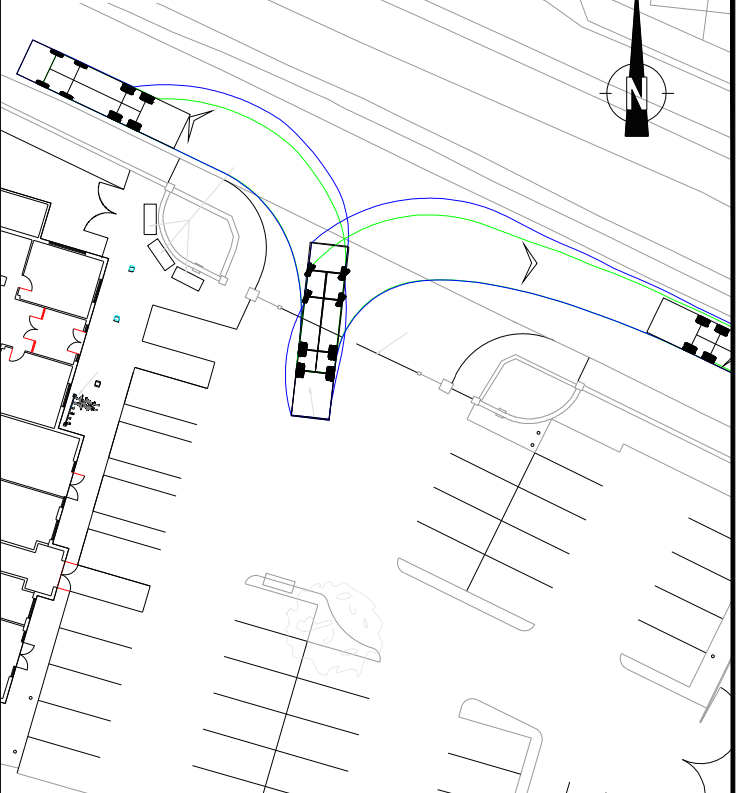

Inset 2



Manor Hotel, Gravesend Self Storage 2024

Mr M. Rossi

Swept Path Analysis - Refuse Vehicle



DRAWN: WD	CHECKED: JL	DATE: 08.08.24	SCALES: 1:500 at A3 - Unless Shown	DRAWING NUMBER: 410.066123.00001-TR100	REVISION: .
--------------	----------------	-------------------	---------------------------------------	---	----------------