


Scale 1:1000

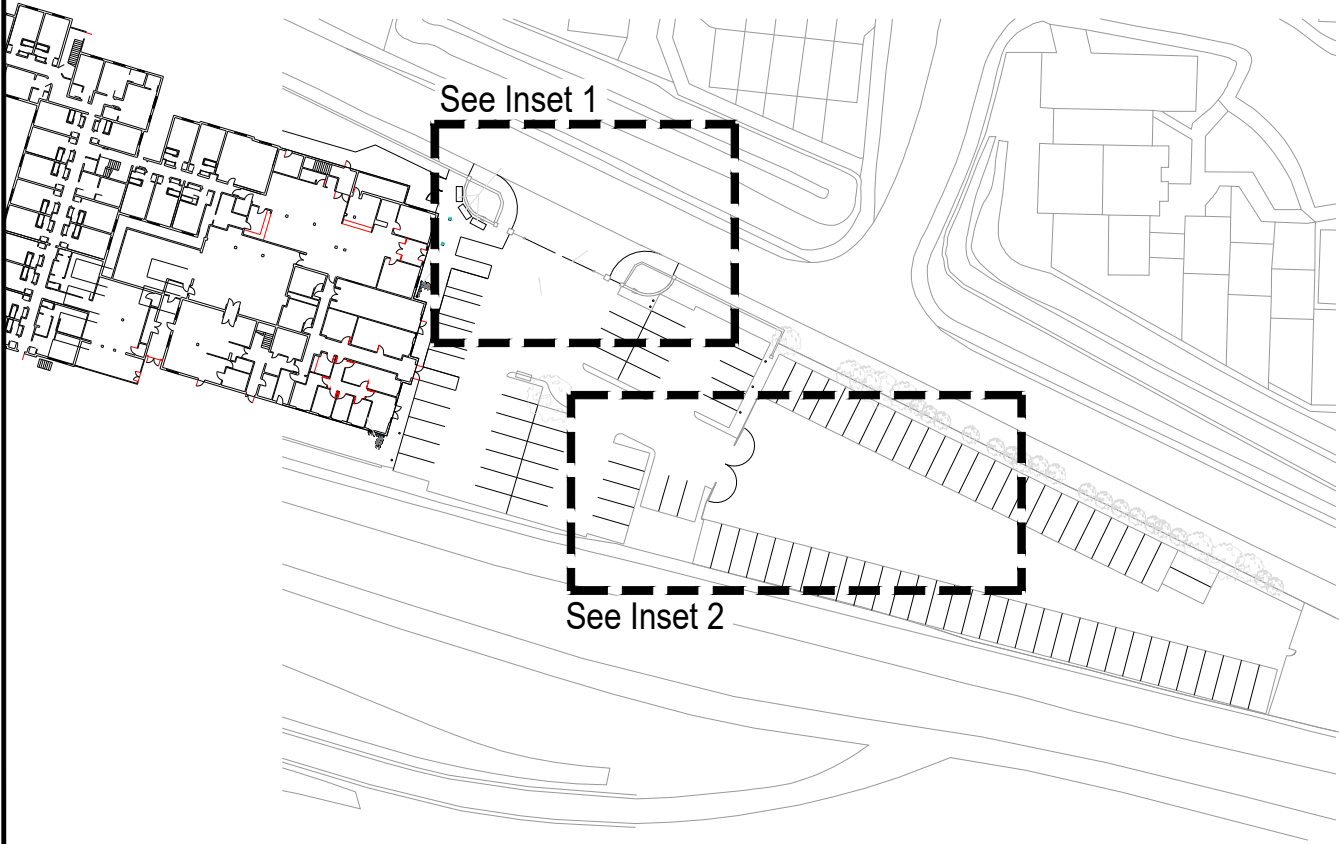


Ordnance Survey © Crown copyright 2019.
All rights reserved. Licence No. 100052073.
NOTE: THE PROPERTY OF THIS DRAWING AND DESIGN IS VESTED IN VECTOS (NORTH) LTD.
IT MUST NOT BE COPIED OR REPRODUCED IN ANY WAY WITHOUT THEIR PRIOR WRITTEN CONSENT.

REV.	DETAILS	DRAWN	CHECKED	DATE


Notes:

- 1. This is not a construction drawing and is intended for illustrative purposes only.
- 2. White lining is indicative only.

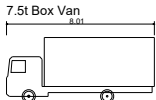


7.5t Box Van
Overall Length 8.01m
Overall Width 2.10m
Overall Body Height 3.556m
Min Body Ground Clearance 0.351m
Track Width 2.064m
Lock to lock time 4.00s
Kerb to Kerb Turning Radius 7.400m


Inset 1 - Access

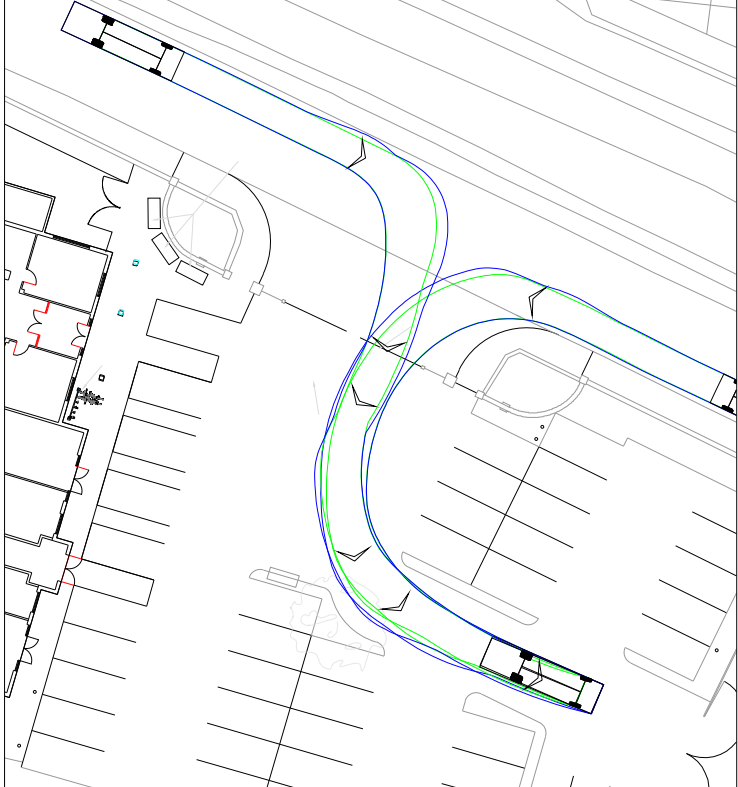

Inset 1 - Egress

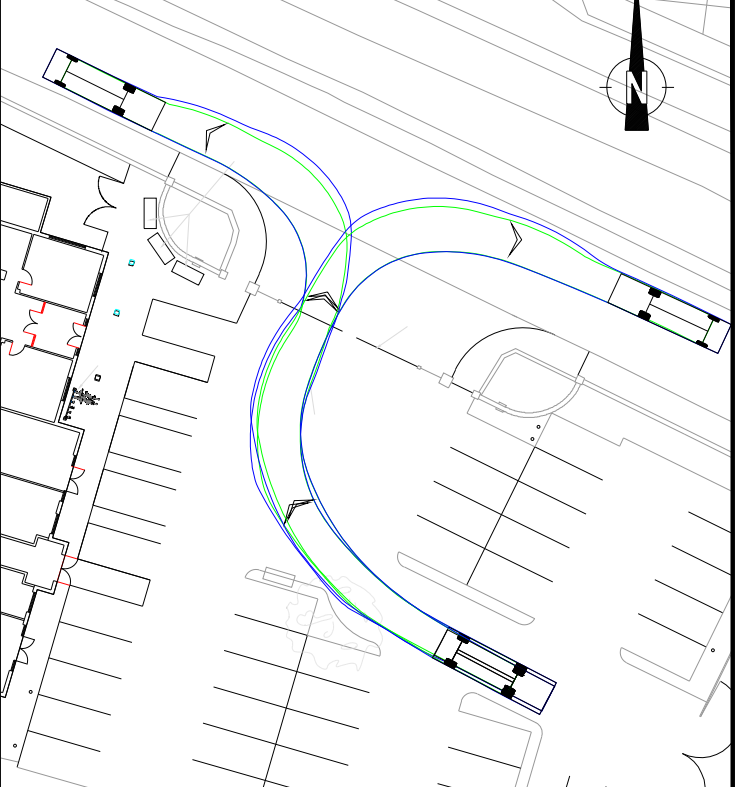

Inset 2

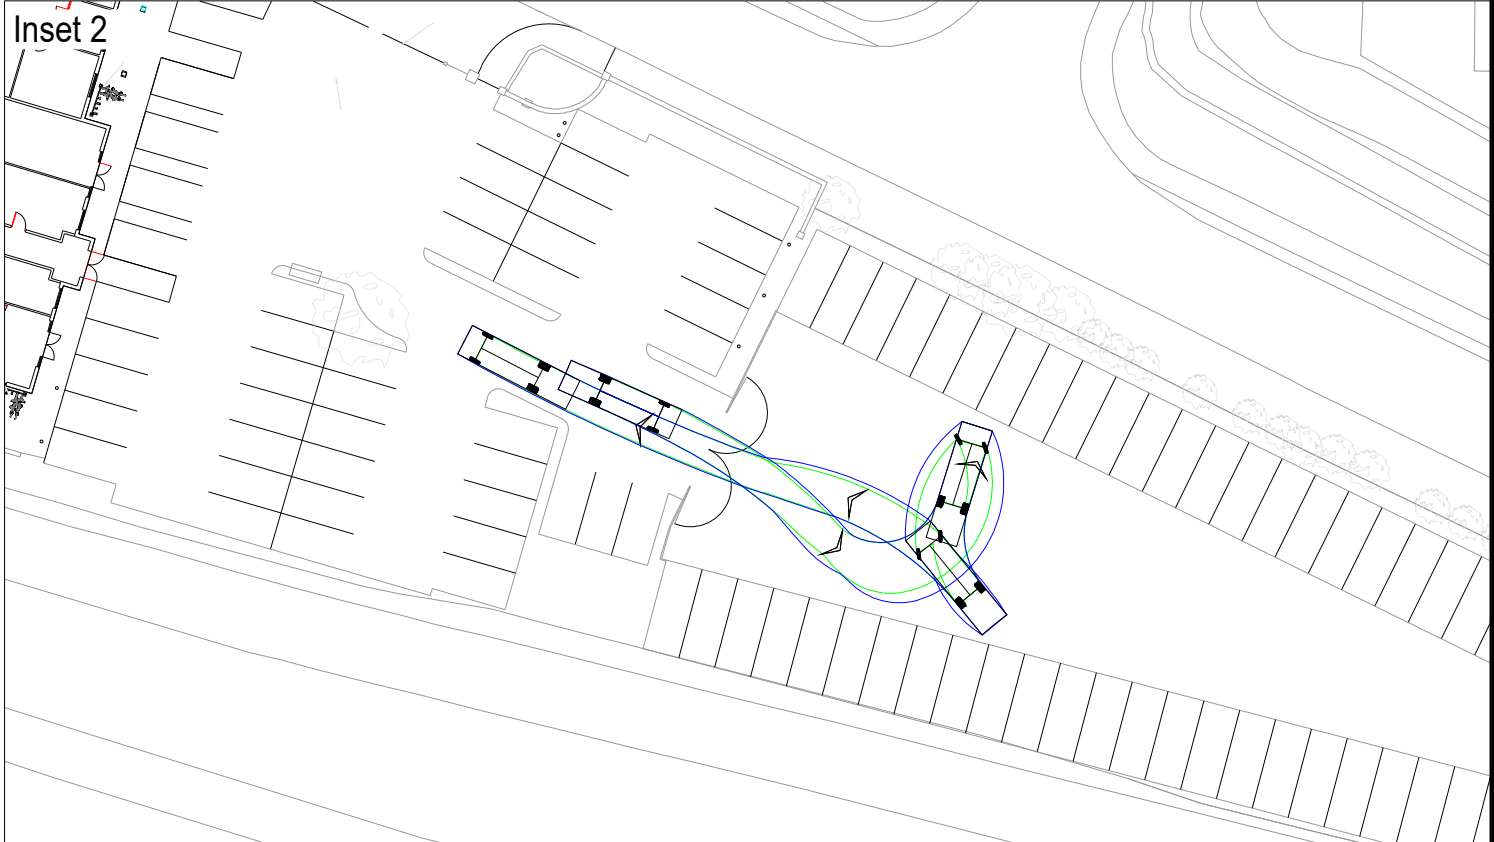

Manor Hotel, Gravesend Self Storage 2024

Mr M. Rossi

Swept Path Analysis - Box Van



DRAWN: WD	CHECKED: JL	DATE: 08.08.24	SCALES: 1:500 at A3 - Unless Shown	DRAWING NUMBER: 410.066123.00001-TR101	REVISION: .
--------------	----------------	-------------------	---------------------------------------	---	----------------