


All proposed materials
to match existingAll proposed materials
to match existing

0 1 2 2.5 M

Meters @ 1:50 @ A3

Copyright all rights reserved.
The contents of this drawing can
not be copied without written
permission of the
DRAWNHOUSE LTD

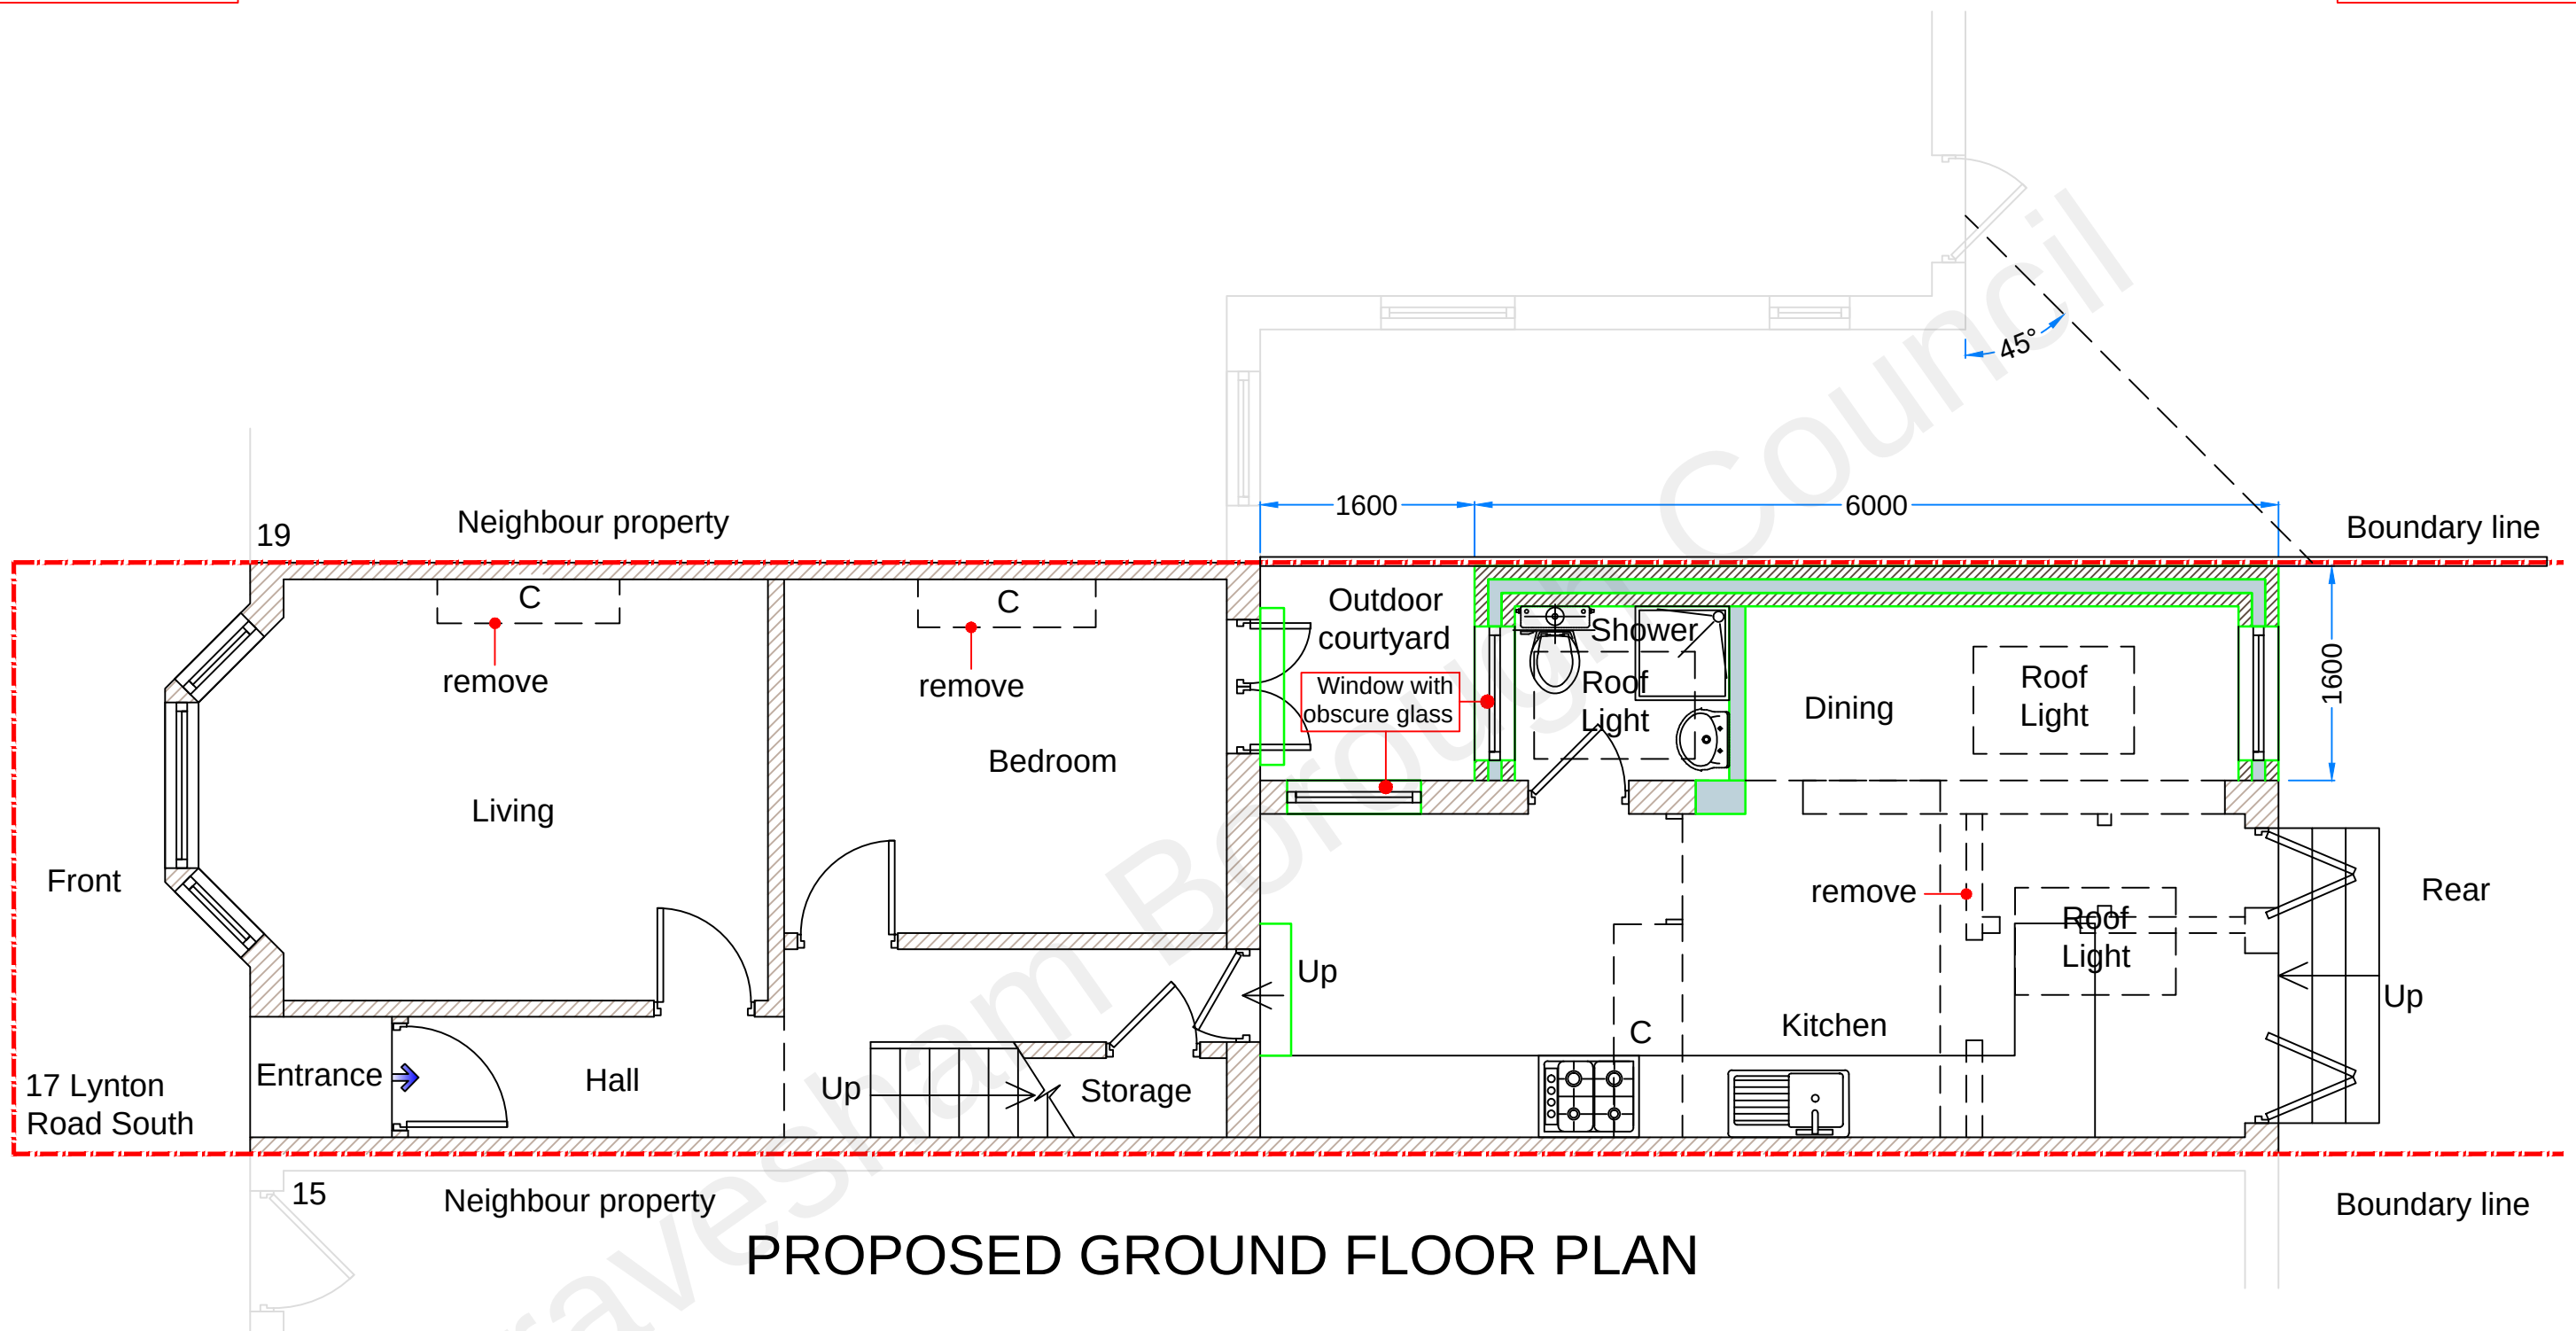

DrawnHouse LTD

Agent
E-mail: office@drawnhouse.co.uk
Mob: +447999329377

Project name:
17 Lynton Road South, Gravesend,
DA11 7NF

Title: PROPOSED PLAN

Project number:

Drawn:

Revision:

8791

AN

Scale:

Drawing No:

Date:

A3 - 1:50

04

February 2022