


Copyright all rights reserved.
The contents of this drawing can
not be copied without written
permission of the
DRAWNHOUSE LTD

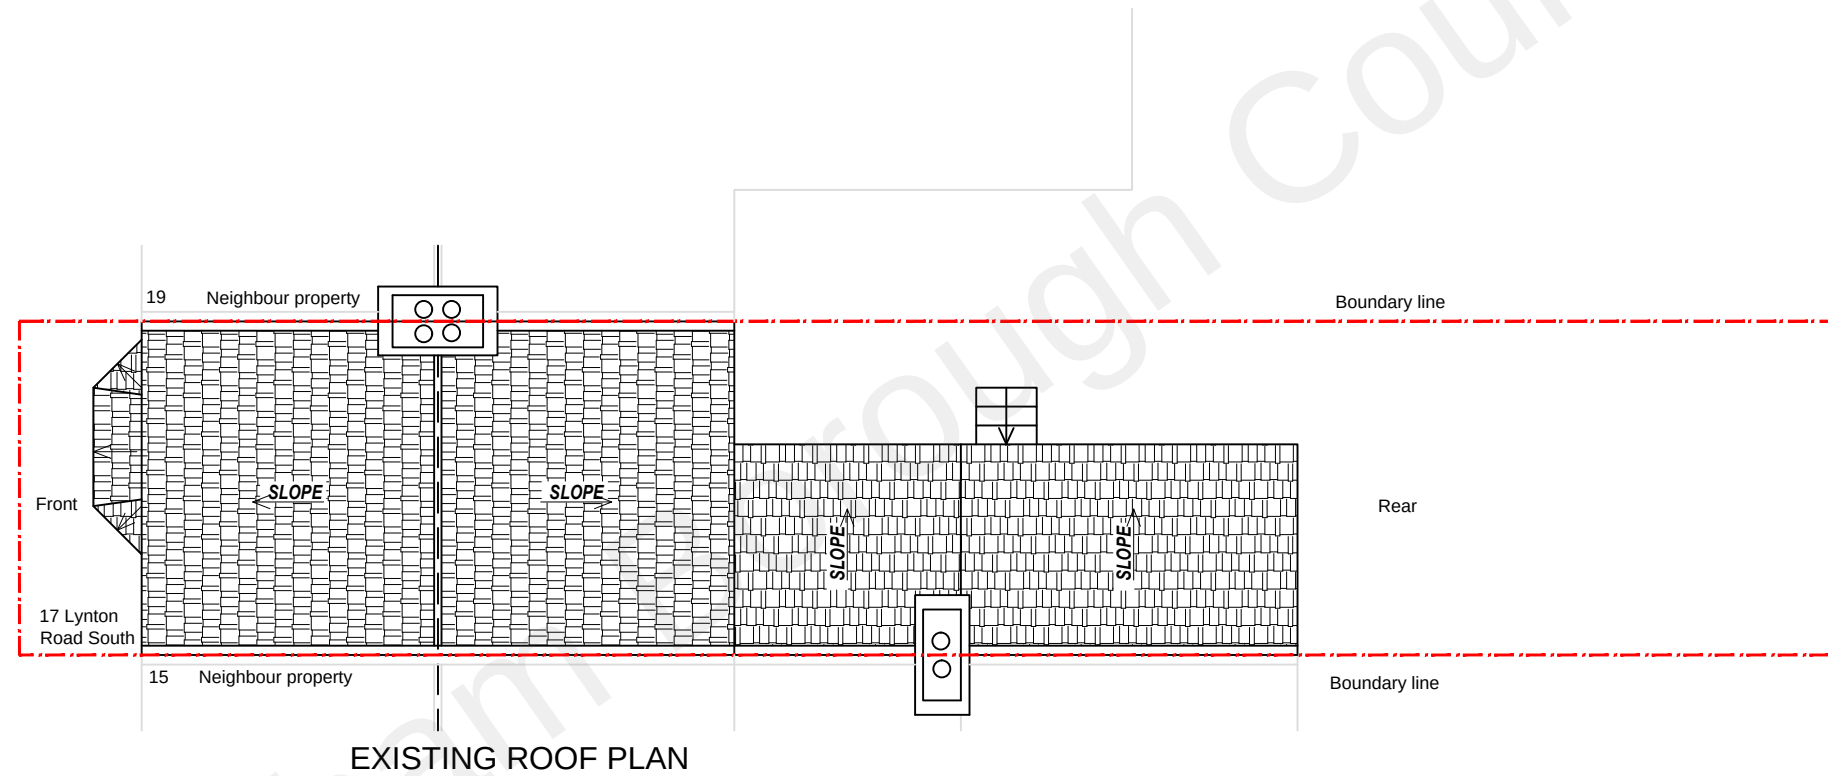

DrawnHouse LTD

Agent
E.mail: office@drawnhouse.co.uk
Mob: +447999329377

Project name:
17 Lynton Road South, Gravesend,
DA11 7NF

Title: **EXISTING PLANS**

Project number:

Drawn:

Revision:

8791

AN

Scale: **A3 - 1:100**

Drawing No: **02**

Date: **February 2022**