




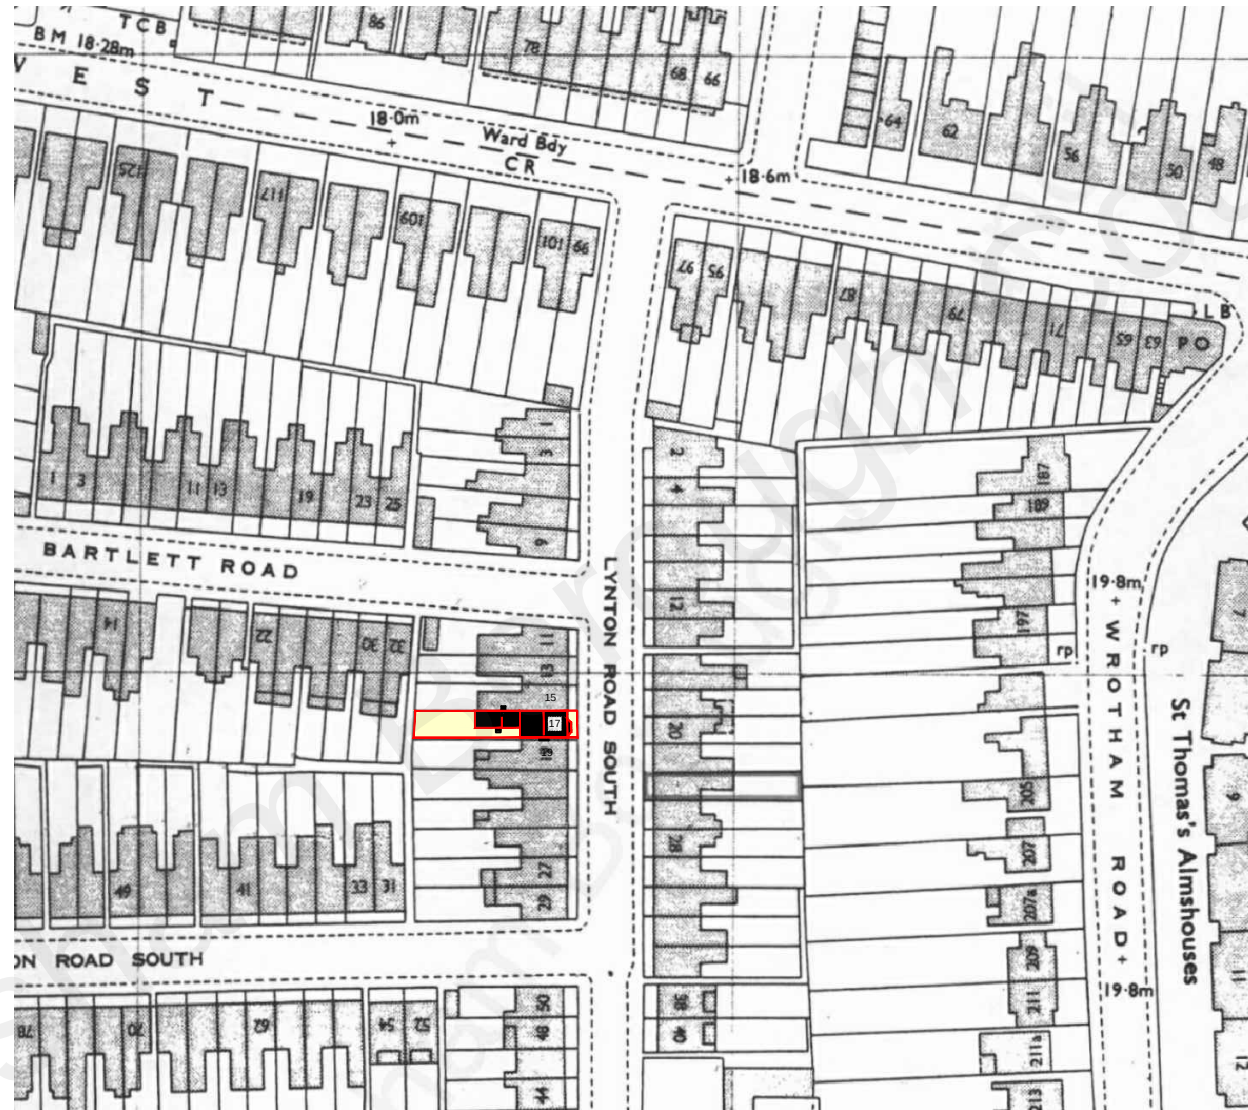

Location Map Scale: 1:1250

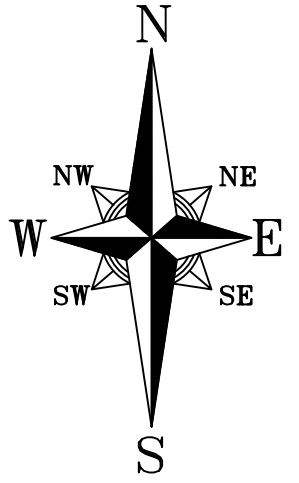

Copyright all rights reserved.
The contents of this drawing can
not be copied without written
permission of the
DRAWNHOUSE LTD

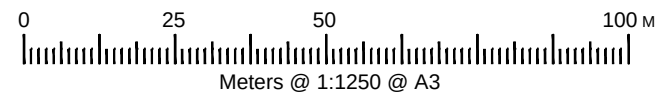

DrawnHouse LTD

Agent
E.mail: office@drawnhouse.co.uk
Mob: +447999329377

Project name:
17 Lynton Road South, Gravesend,
DA11 7NF

Title: LOCATION PLAN

Project number:

8791

Drawn:

AN

Revision:

Scale: A3 - 1:1250

Drawing No: 00

Date: February 2022