


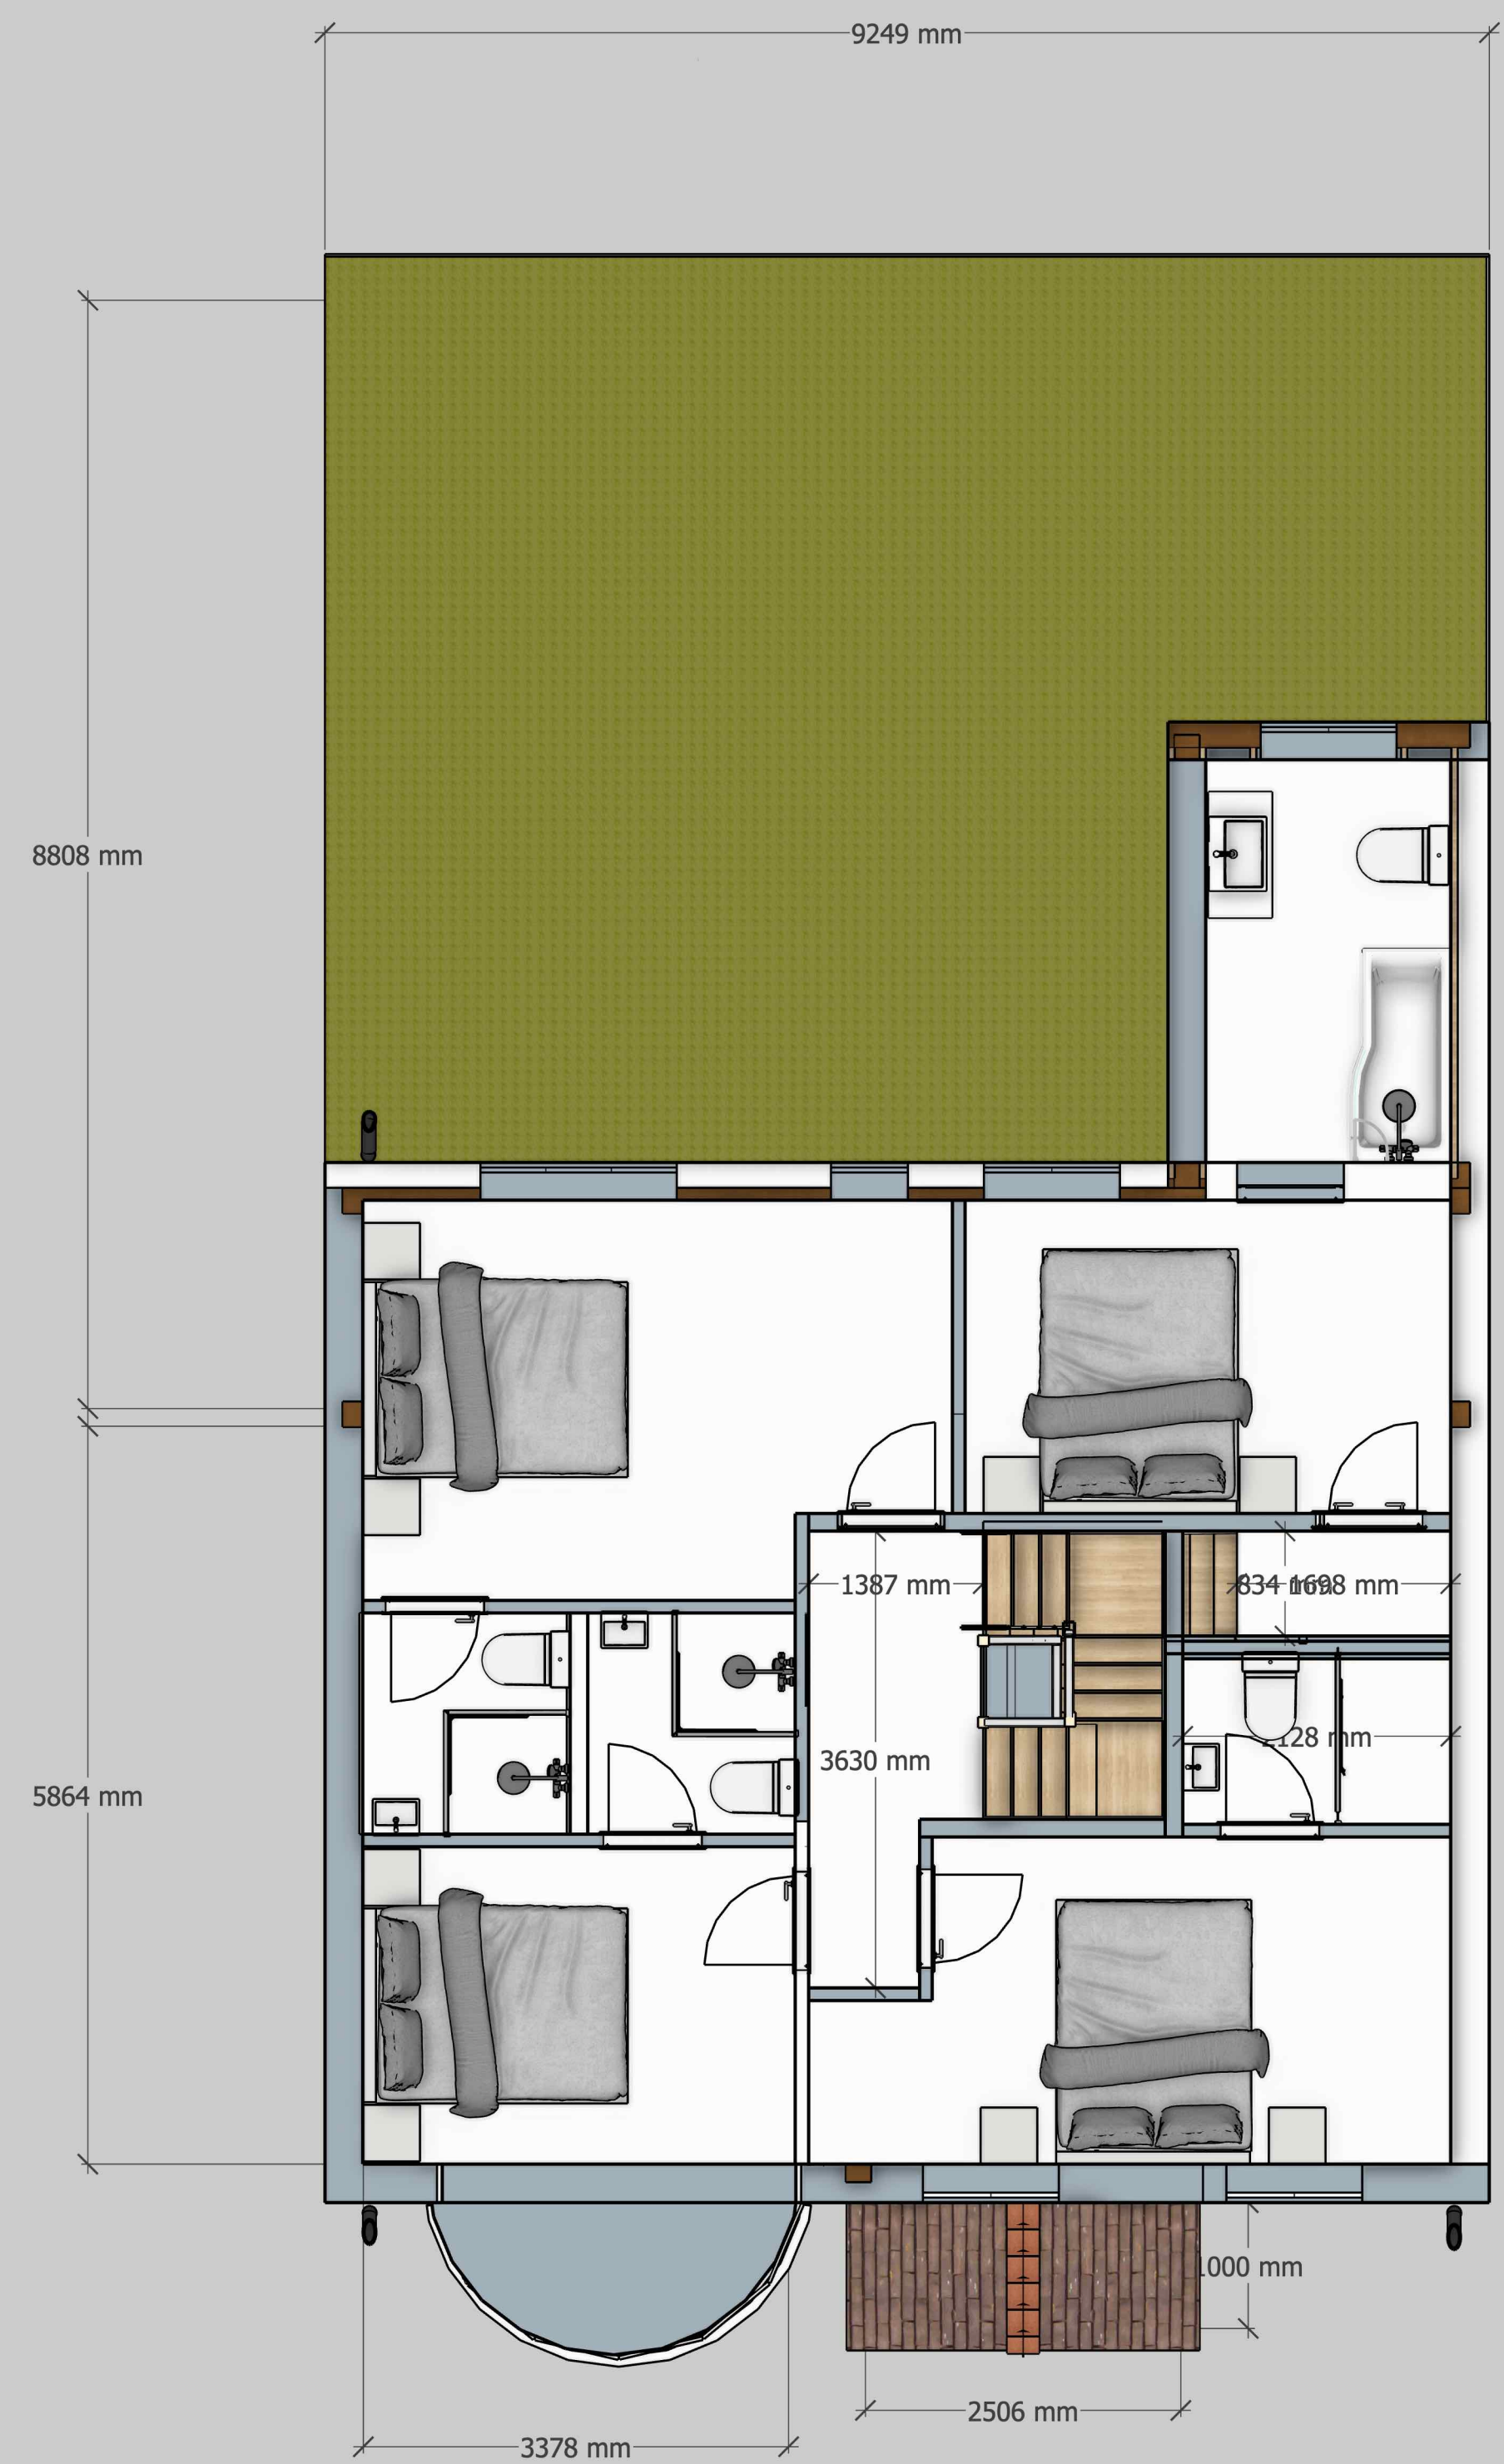

FIRST FLOOR 1:50 @ A1 / 1:100 A3

1:50 