
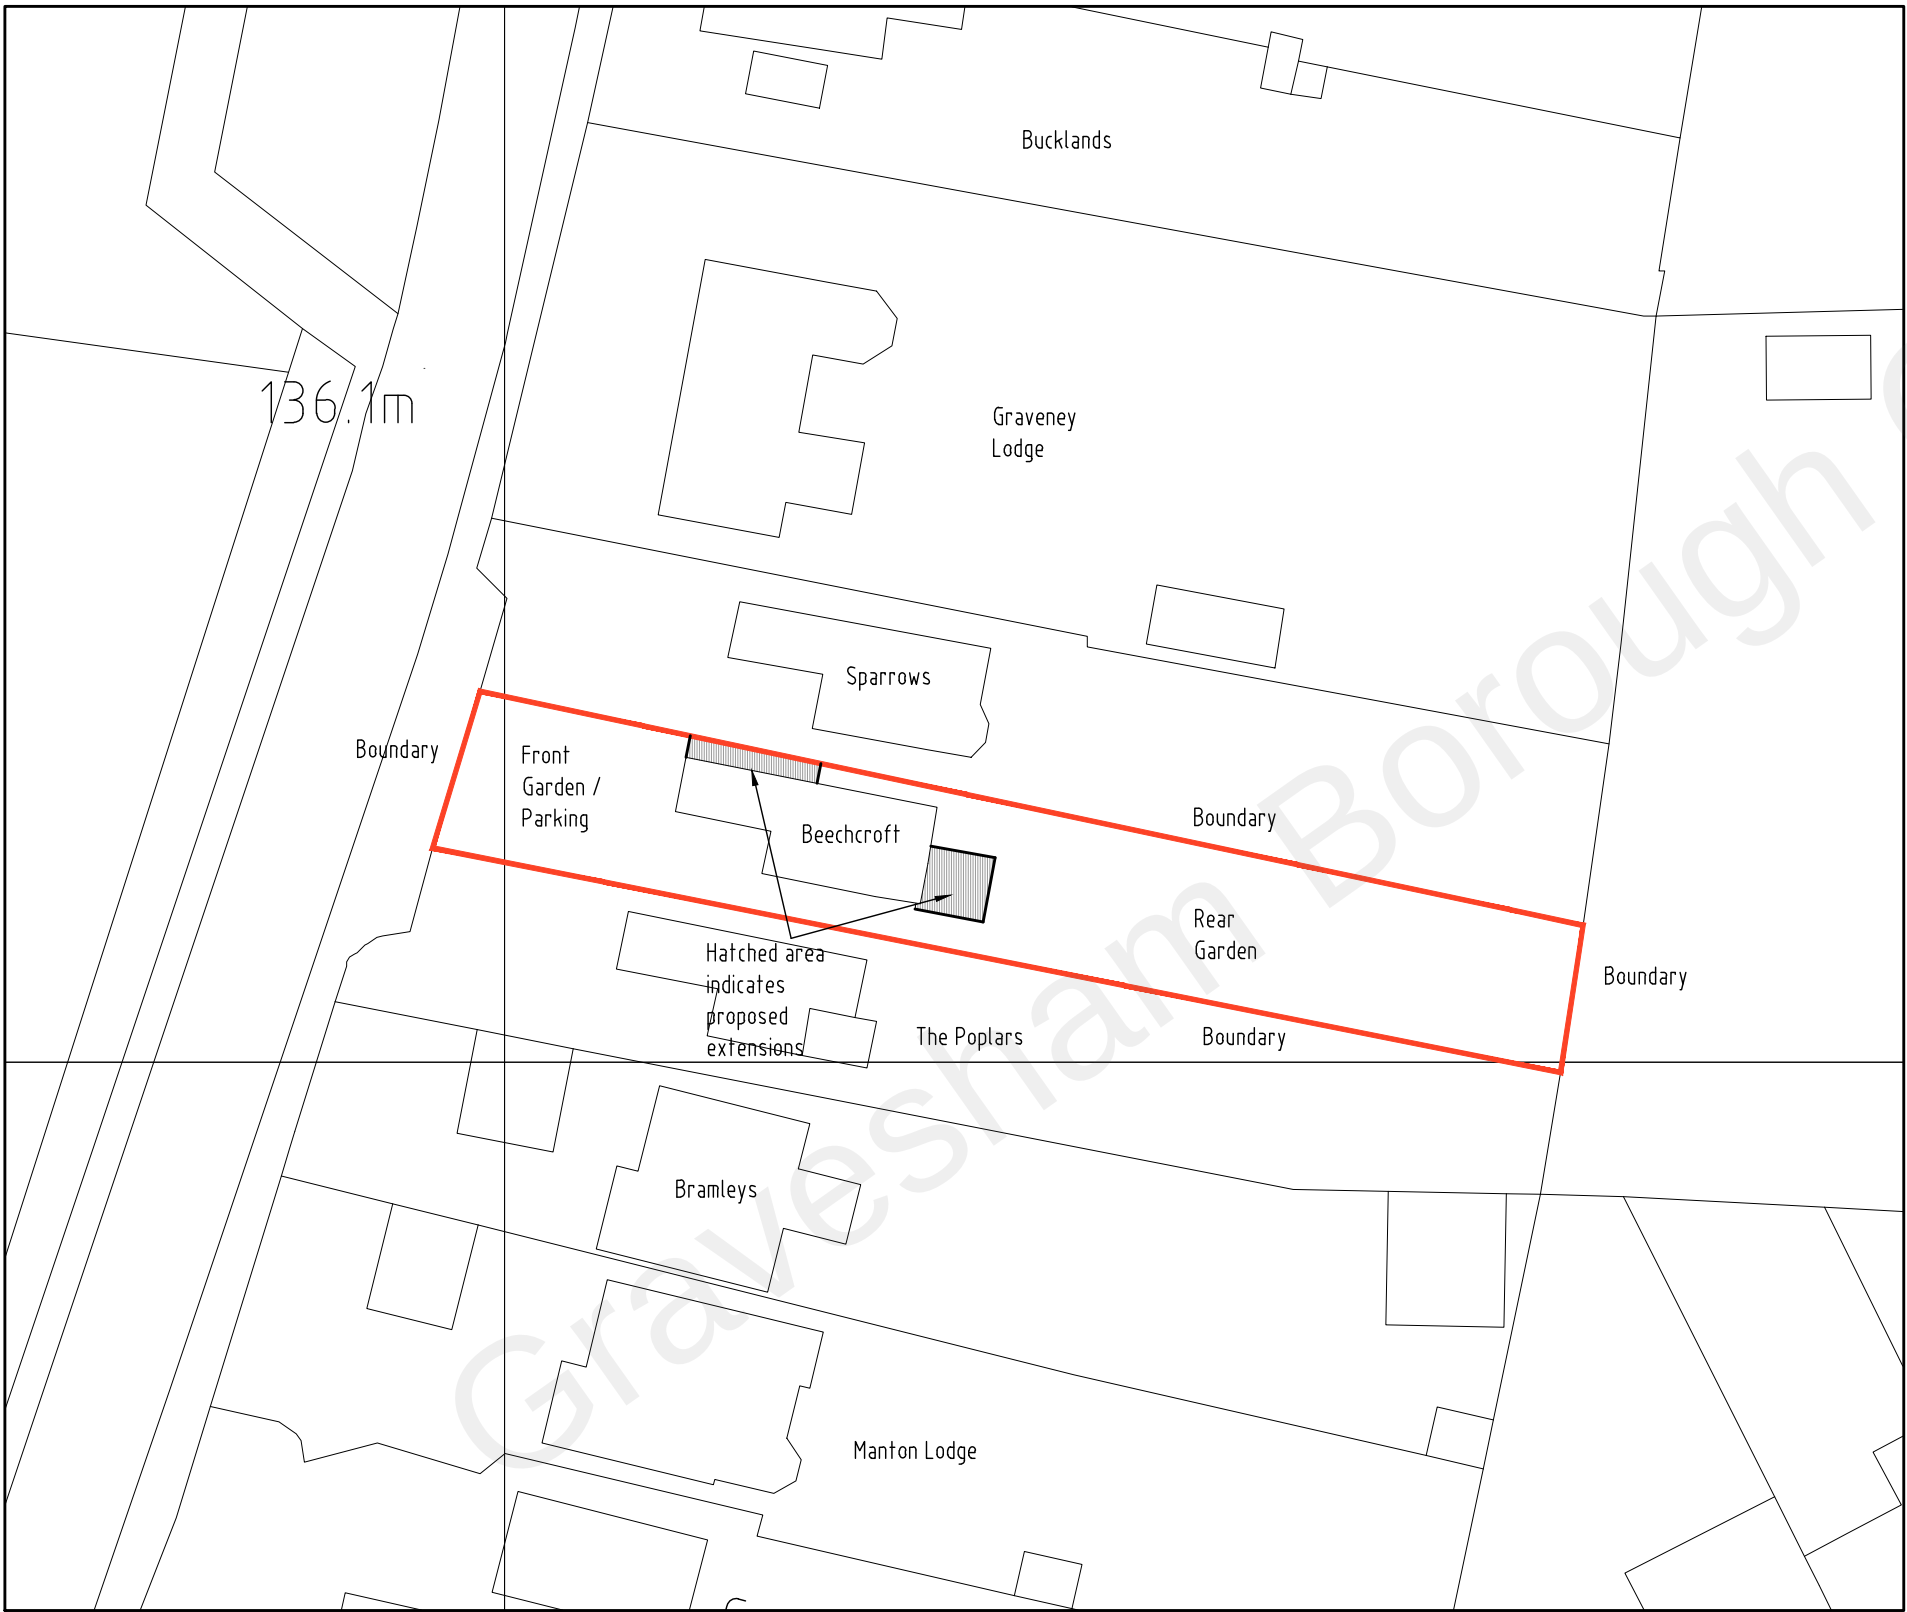
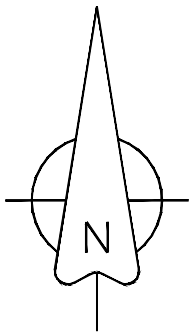


DO NOT SCALE FROM THIS DRAWING
ALL DIMENSIONS TO BE VERIFIED BY THE CONTRACTOR ON SITE

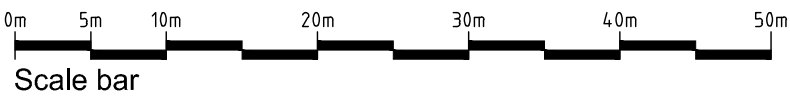

REV	DESCRIPTION	DATE	INIT	CHKD
STATUS		FOR INFORMATION		

Client
Mr & Mrs Oakley

Project
Beechcroft, Wrotham Road,
Meopham, Kent. DA13 0AQ

Title
Block Plan

Scale 1:500@A3	Date 16.09.21	Drawn N/A	Checked N/A
Project No: 2021-174	Drawing No. 007	Revision ~	