


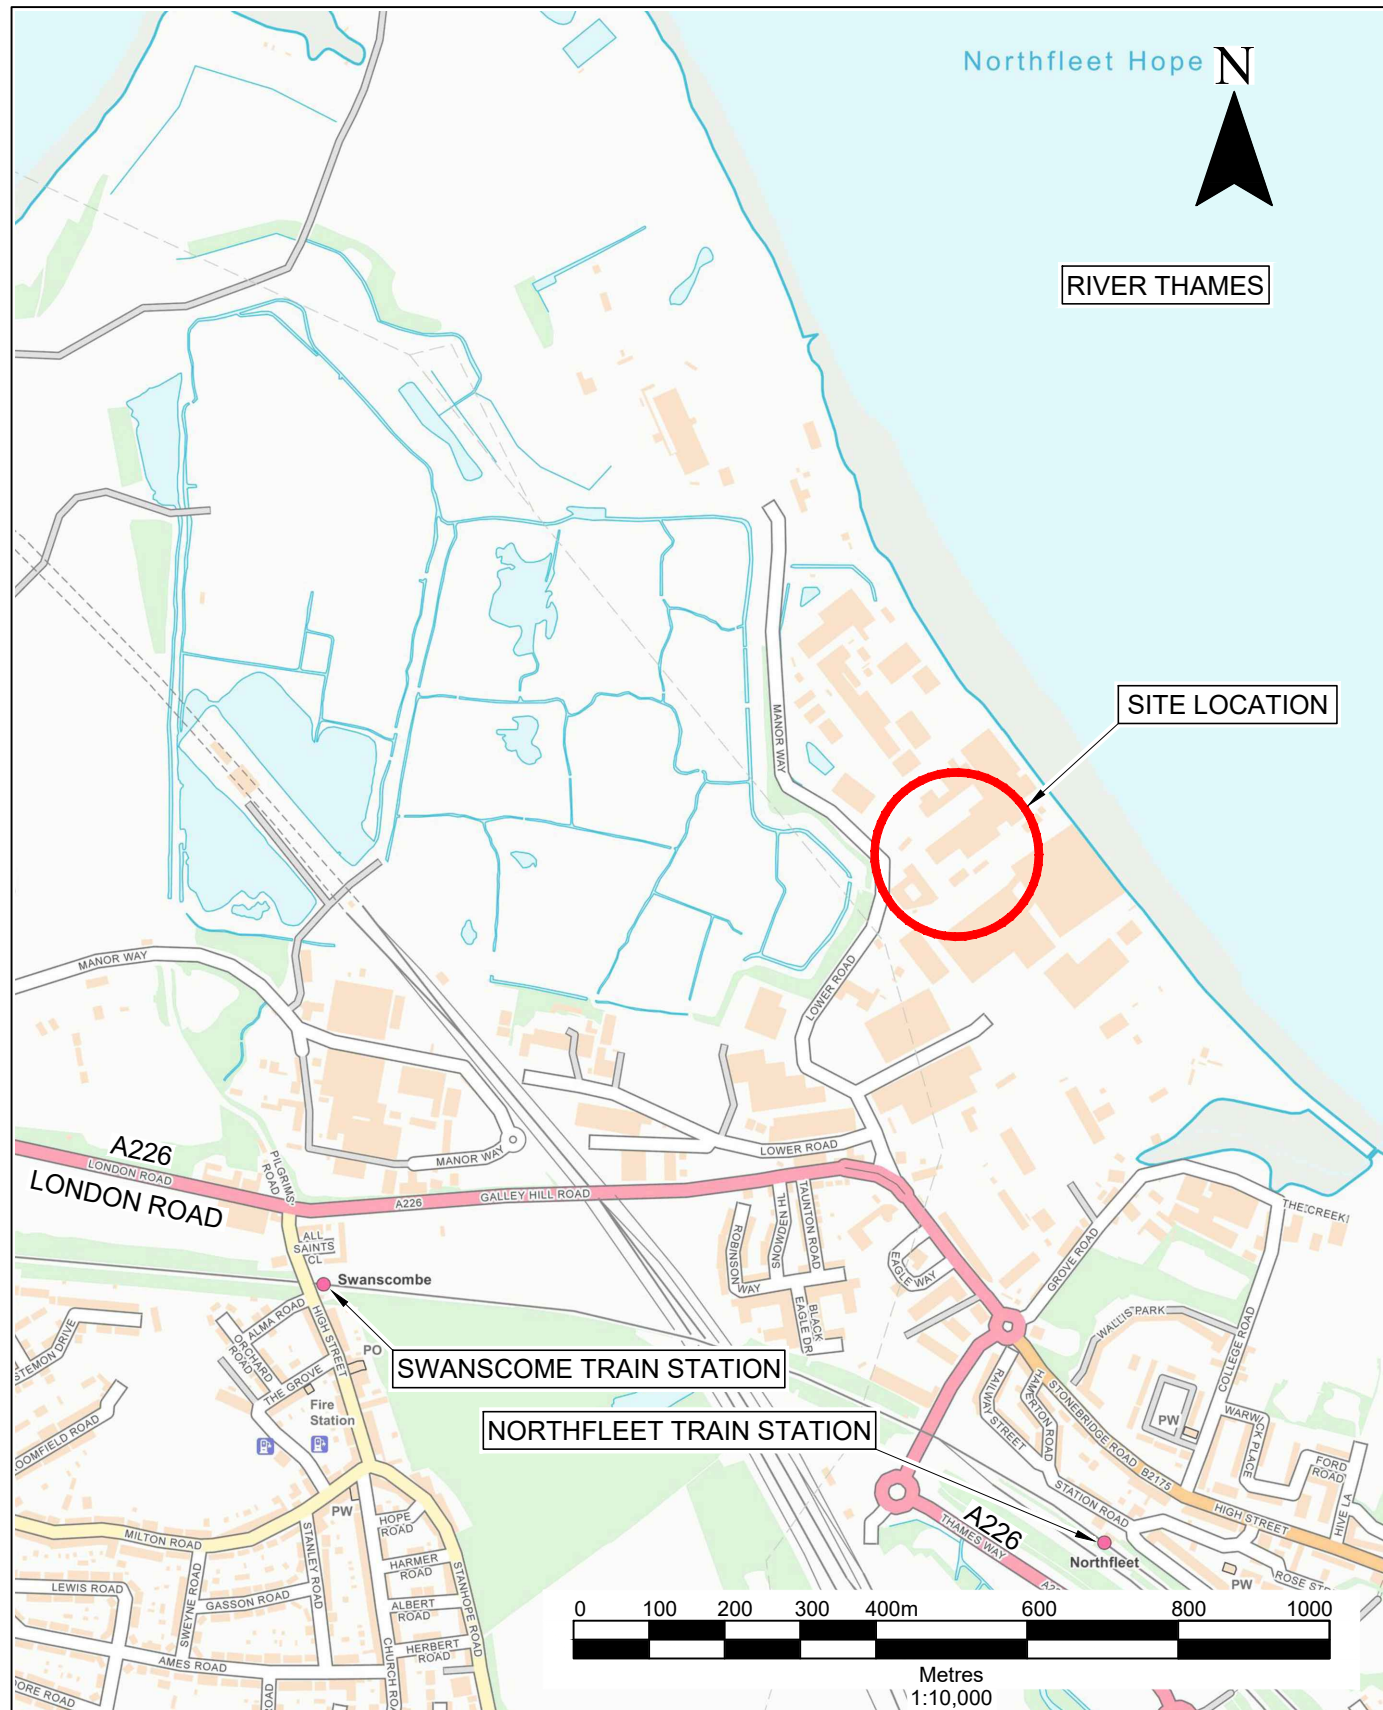

Contains OS data © Crown copyright [and database rights] (2023) 0100031673.
Contains public sector information licensed under Open government Licence v3.0

P0	DH	SDE	JAN 23	INITIAL ISSUE
Revision	Drawn By	Chkd By	Date	Comments
BRITANNIA REFINED METALS Ltd		 global environmental solutions TREENWOOD HOUSE ROWDEN LANE BRADFORD-ON-AVON WILTS. BA15 2AU T: 01225 309400 F: 01225 309401 www.slrconsulting.com		

Site BOTANY ROAD, NORTHFLEET, KENT, DA11 9BG		
Project BRITANNIA REFINED METALS LTD SAMPLE PREPARATION FACILITY		
Drawing SITE LOCATION PLAN		
Date JANUARY 2023	Drawing Number 01	Revision P0
Scale 1:10,000 @ A4	PLANNING	