




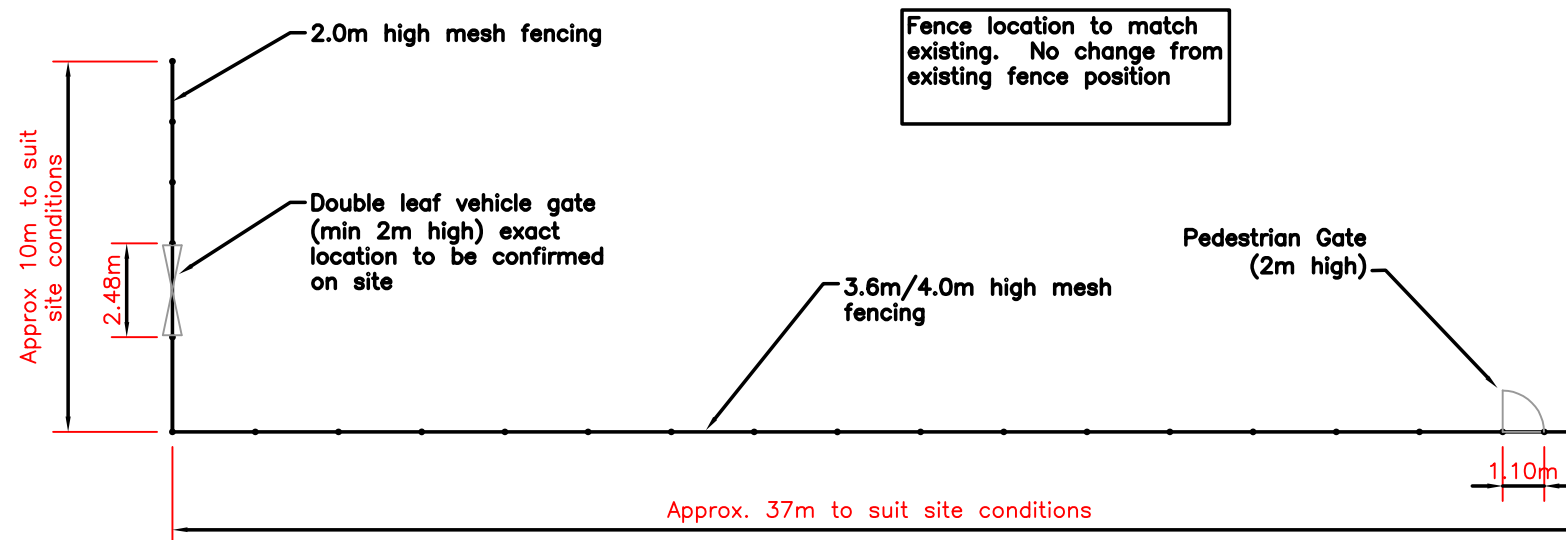

Proposed Fence – Plan

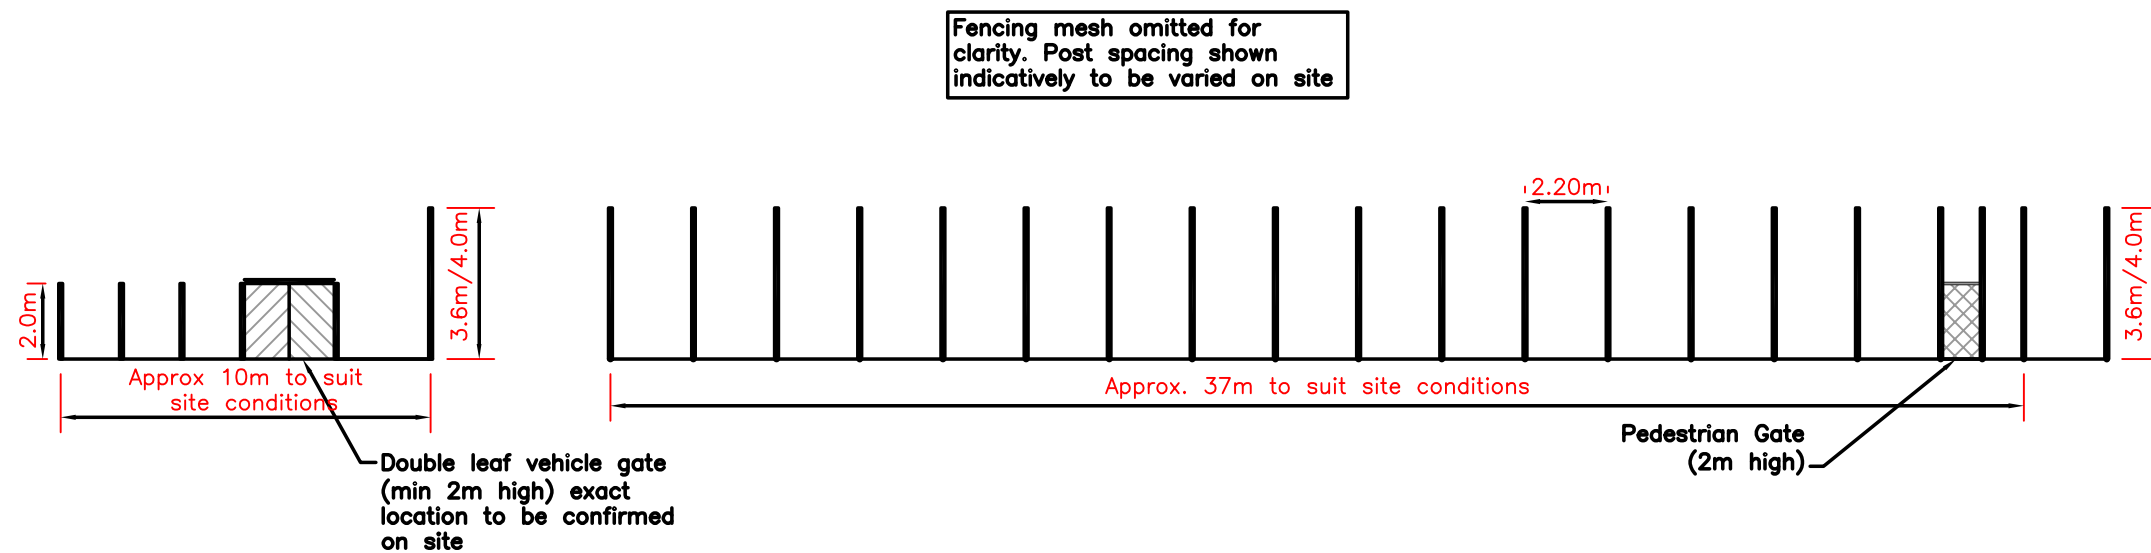

Proposed Fence – Elevation

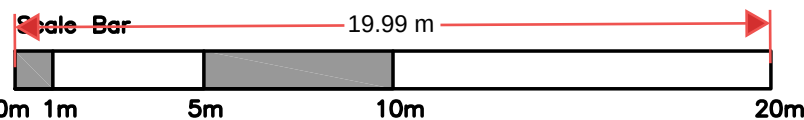

				PC	1:200 A3	Cobham Parish Council	Replacement Fence – Cobham Childrens Playground	EMpire Outdoor Ltd	Proposed Fence – Plan & Elevations	CCPG – 01	01
0	Issued for approval	EOL	10/01/2026								0
		BY	DATE	DRAWN BY	SCALE	CLIENT	PROJECT		DRAWING TITLE	DRAWING No	REV