


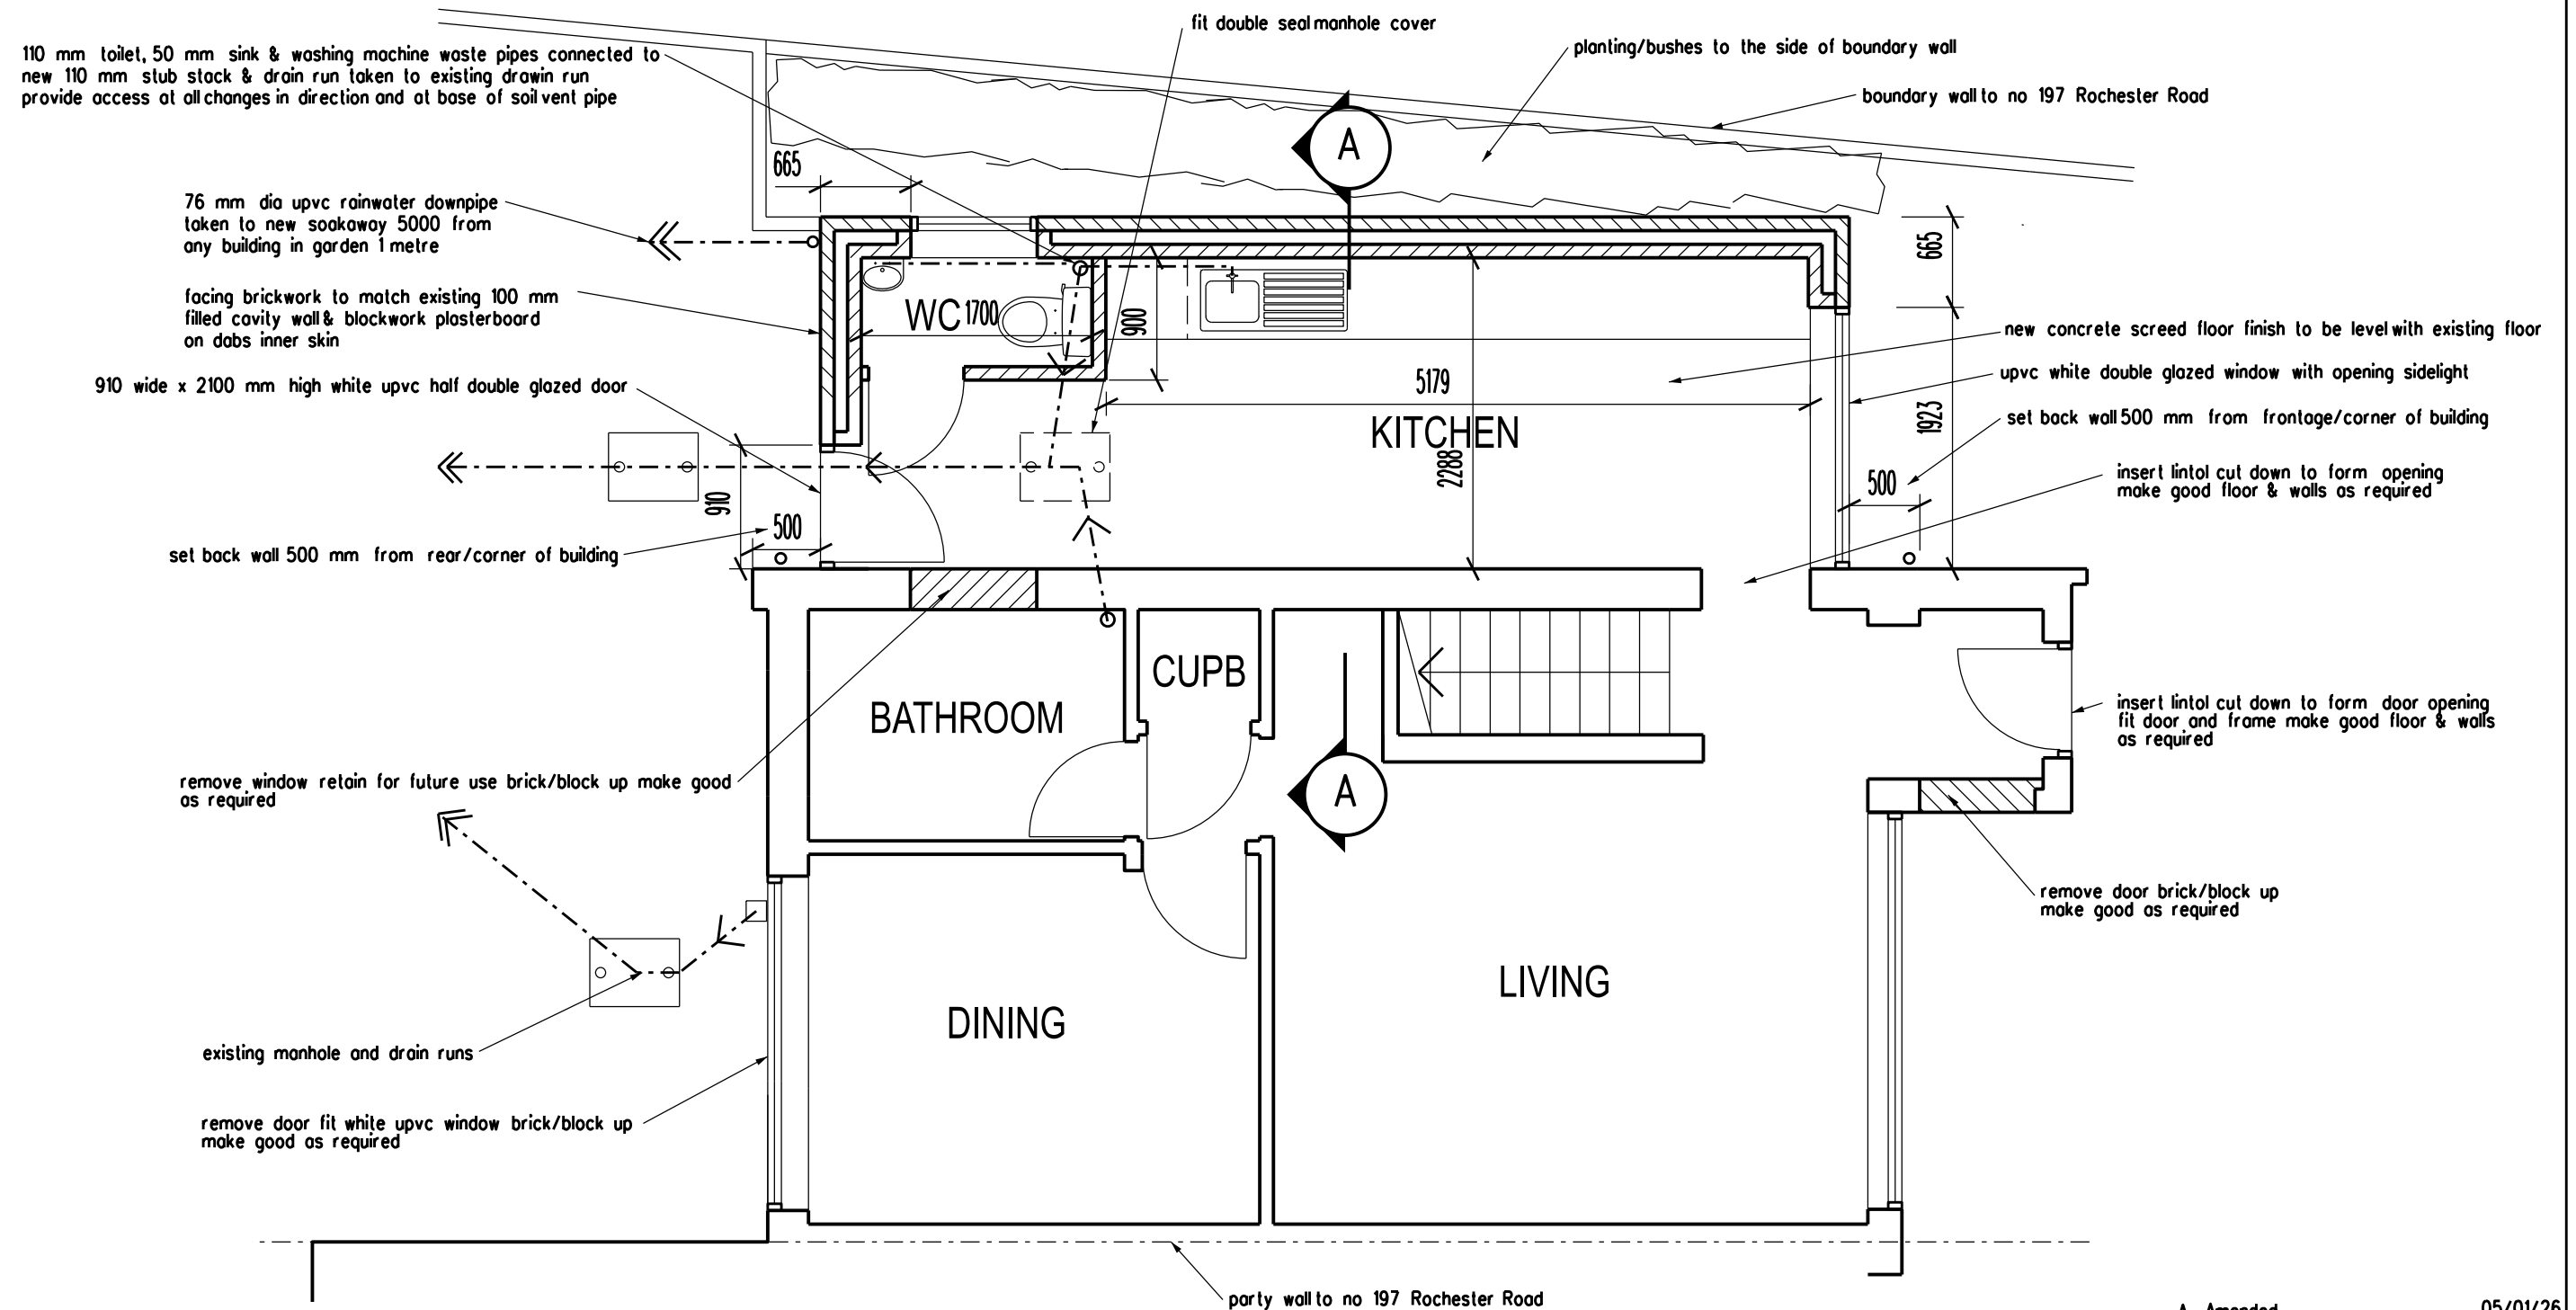

A. Amended		05/01/26
PLANNING APPLICATION		
REVISION	DATE	
ARCHITECT	TA ARCHITECTS	
	11 JOYDENS WOOD ROAD BEXLEY	
	KENT DA5 2HS Tel 07905 130591	
	ta140256@googlemail.com	
JOB	PROPOSED GROUND FLOOR	
	SIDE EXTENSION	
	AT 197 ROCHESTER ROAD	
	GRAVESEND KENT DA12 4TN	
DRAWING	PROPOSED GROUND FLOOR	
	PLAN	
SCALE	1:50 AT A3	DATE NOV 2025
DRAWING NO.	JK/04 A	

