

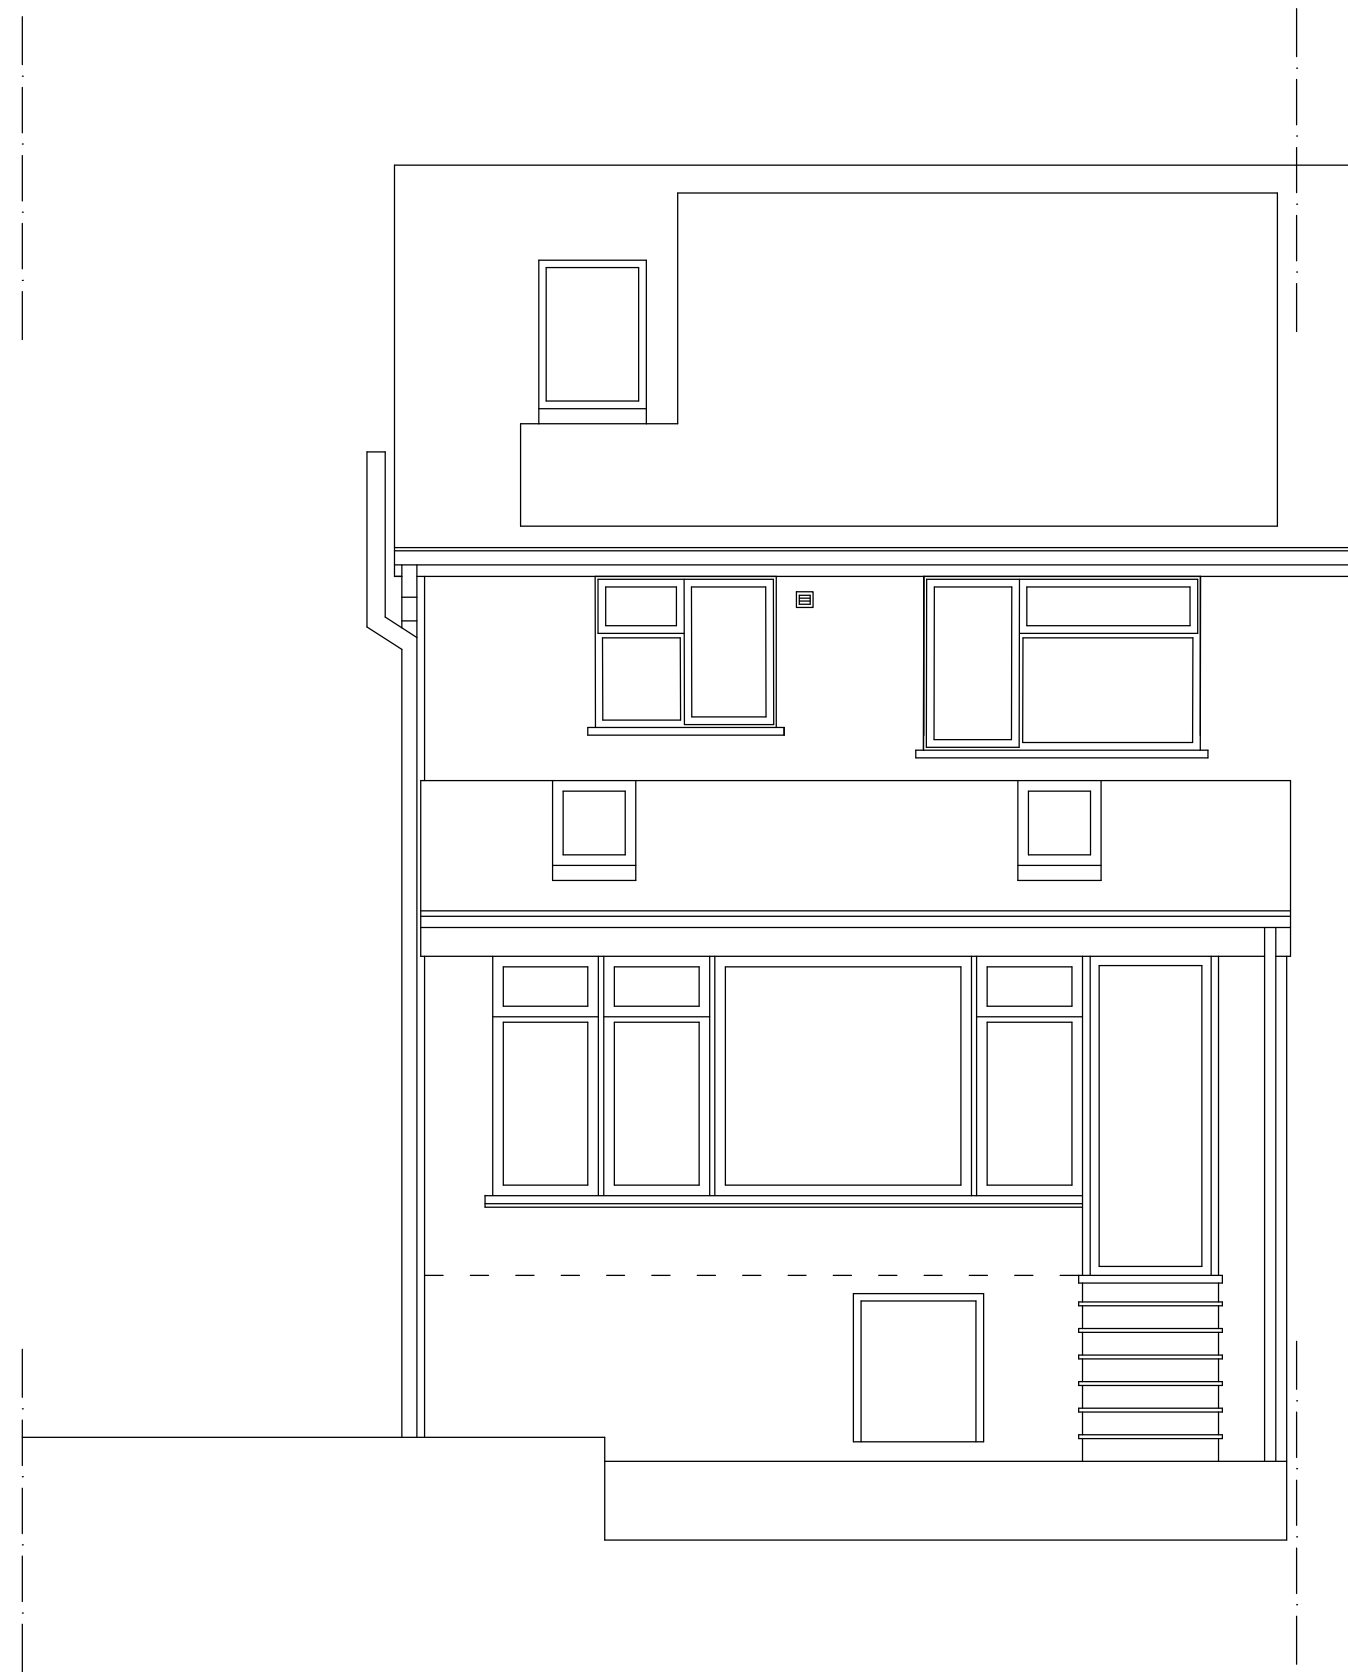


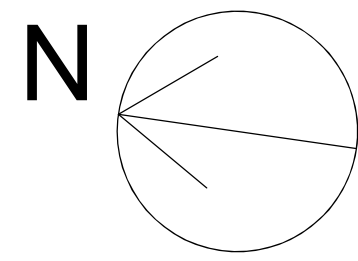

PROPOSED REAR ELEVATION

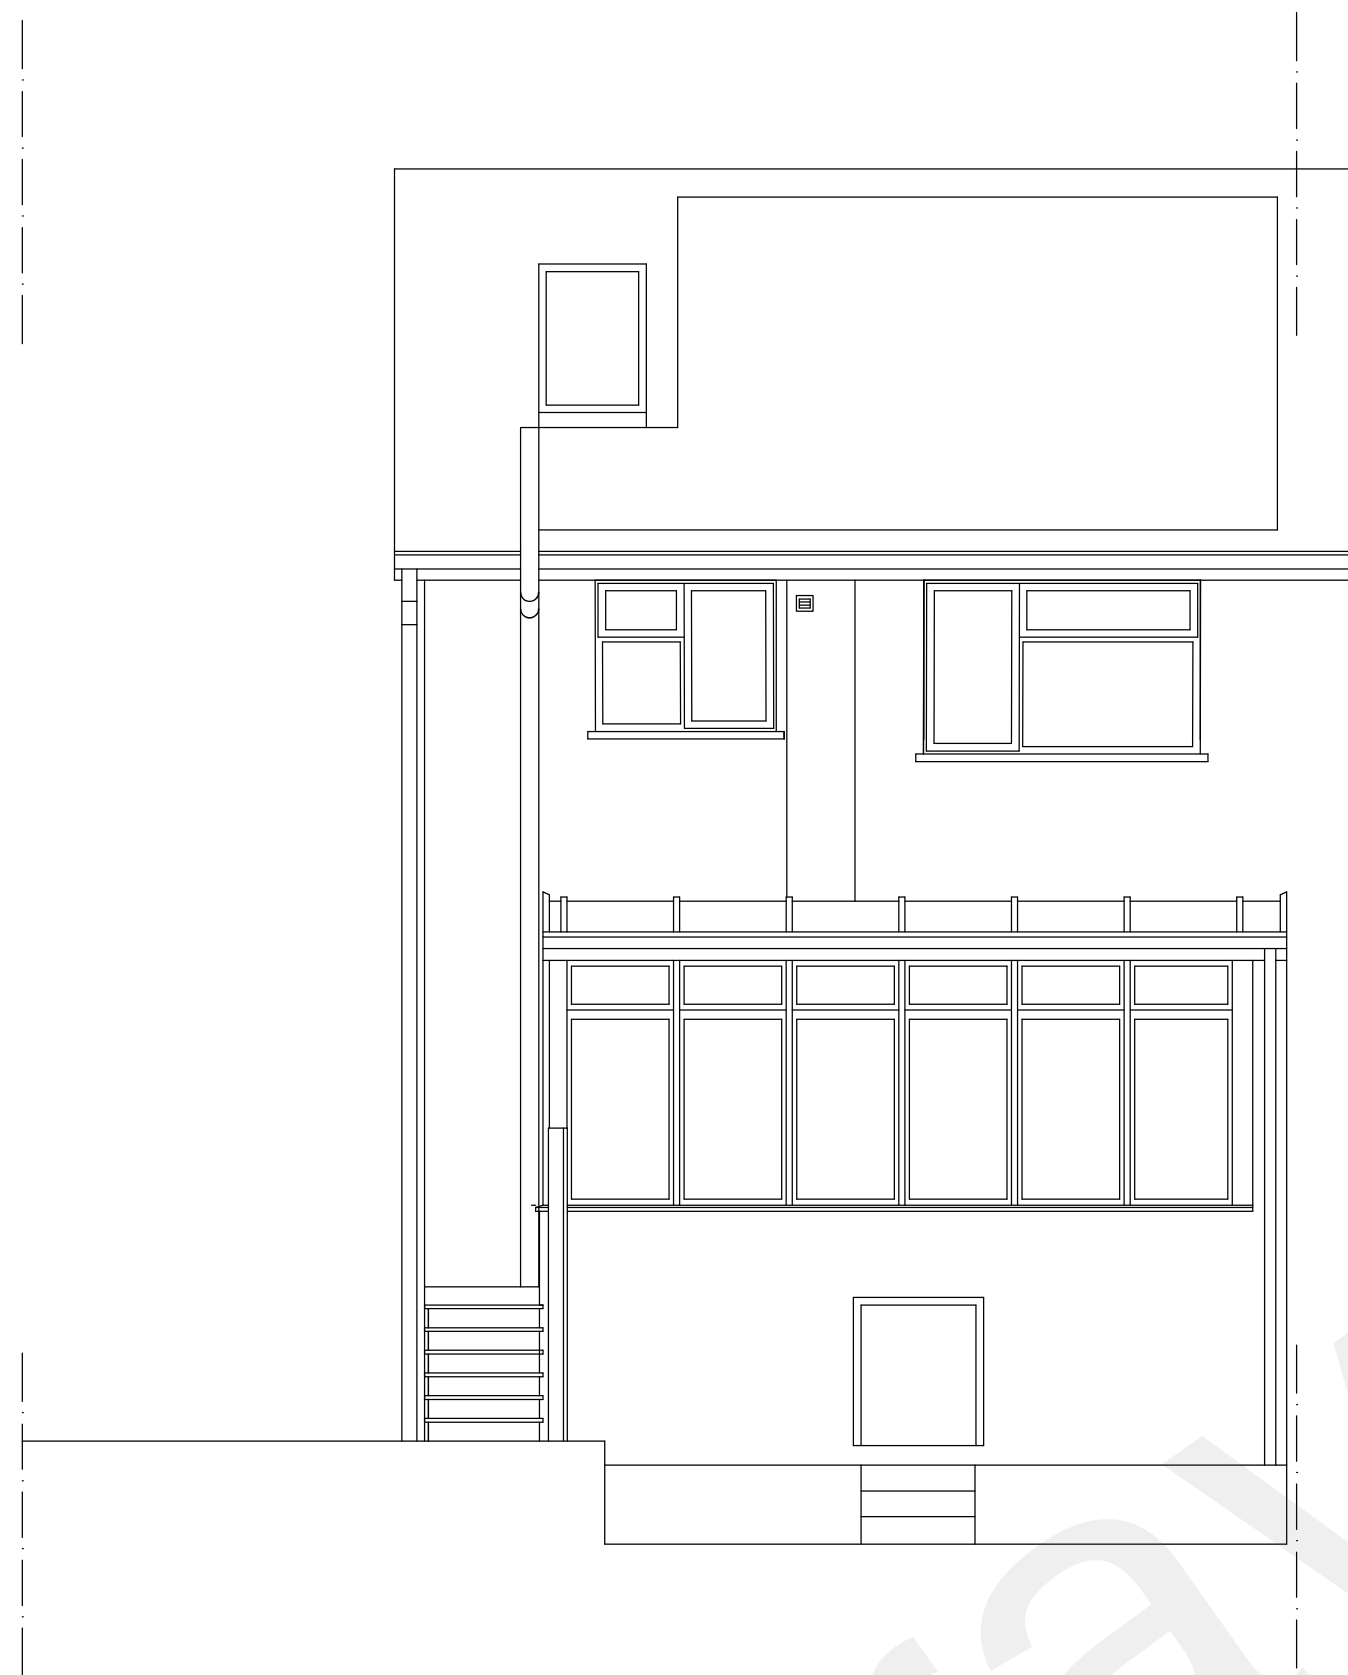

EXISTING REAR ELEVATION

REV A: PROPOSED ELEVATION REFERENCE CORRECTED
PROPOSED PARTIAL DEMOLITION OF THE
EXISTING CONSERVATORY AND ERECTION
OF NEW CONSERVATORY
AT 23 CASTLEFIELDS
ISTEAD RISE, KENT. DA13 9EJ

GENERAL ARRANGEMENT PLANS
SHOWING EXISTING AND PROPOSED
REAR ELEVATIONS.

D R A LUMSDEN
D R A LUMSDEN LTD.
BEng(Hons)C.Eng.M.I.StructE.
23 Castlefields
Istead Rise
Kent.
DA13 9EJ