


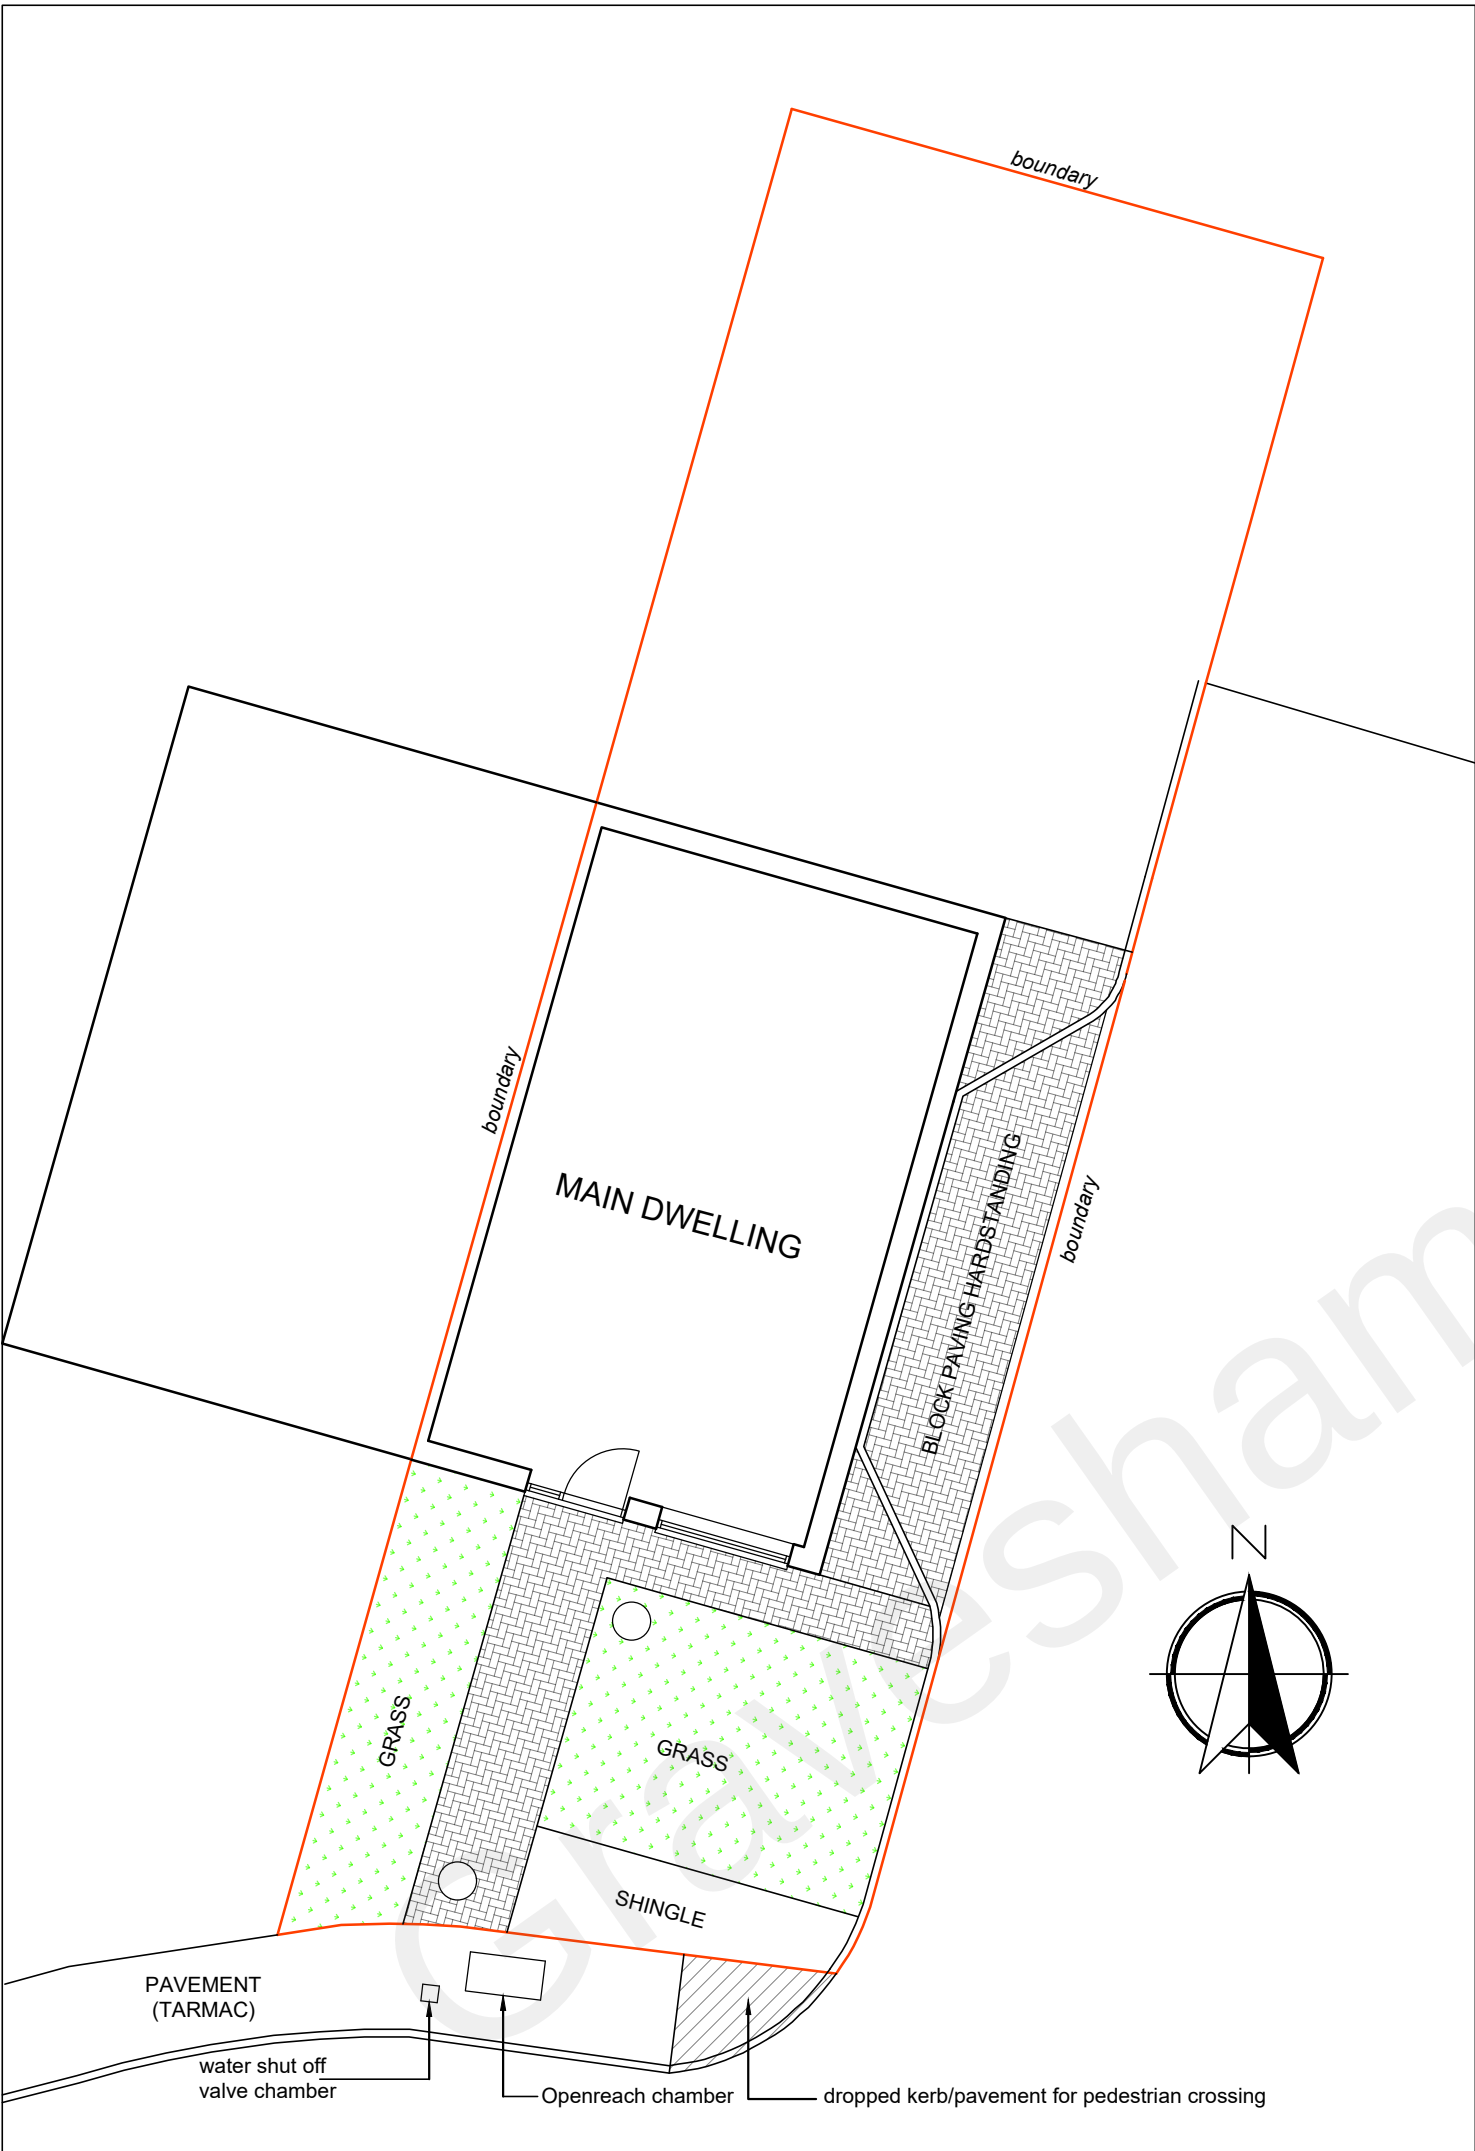


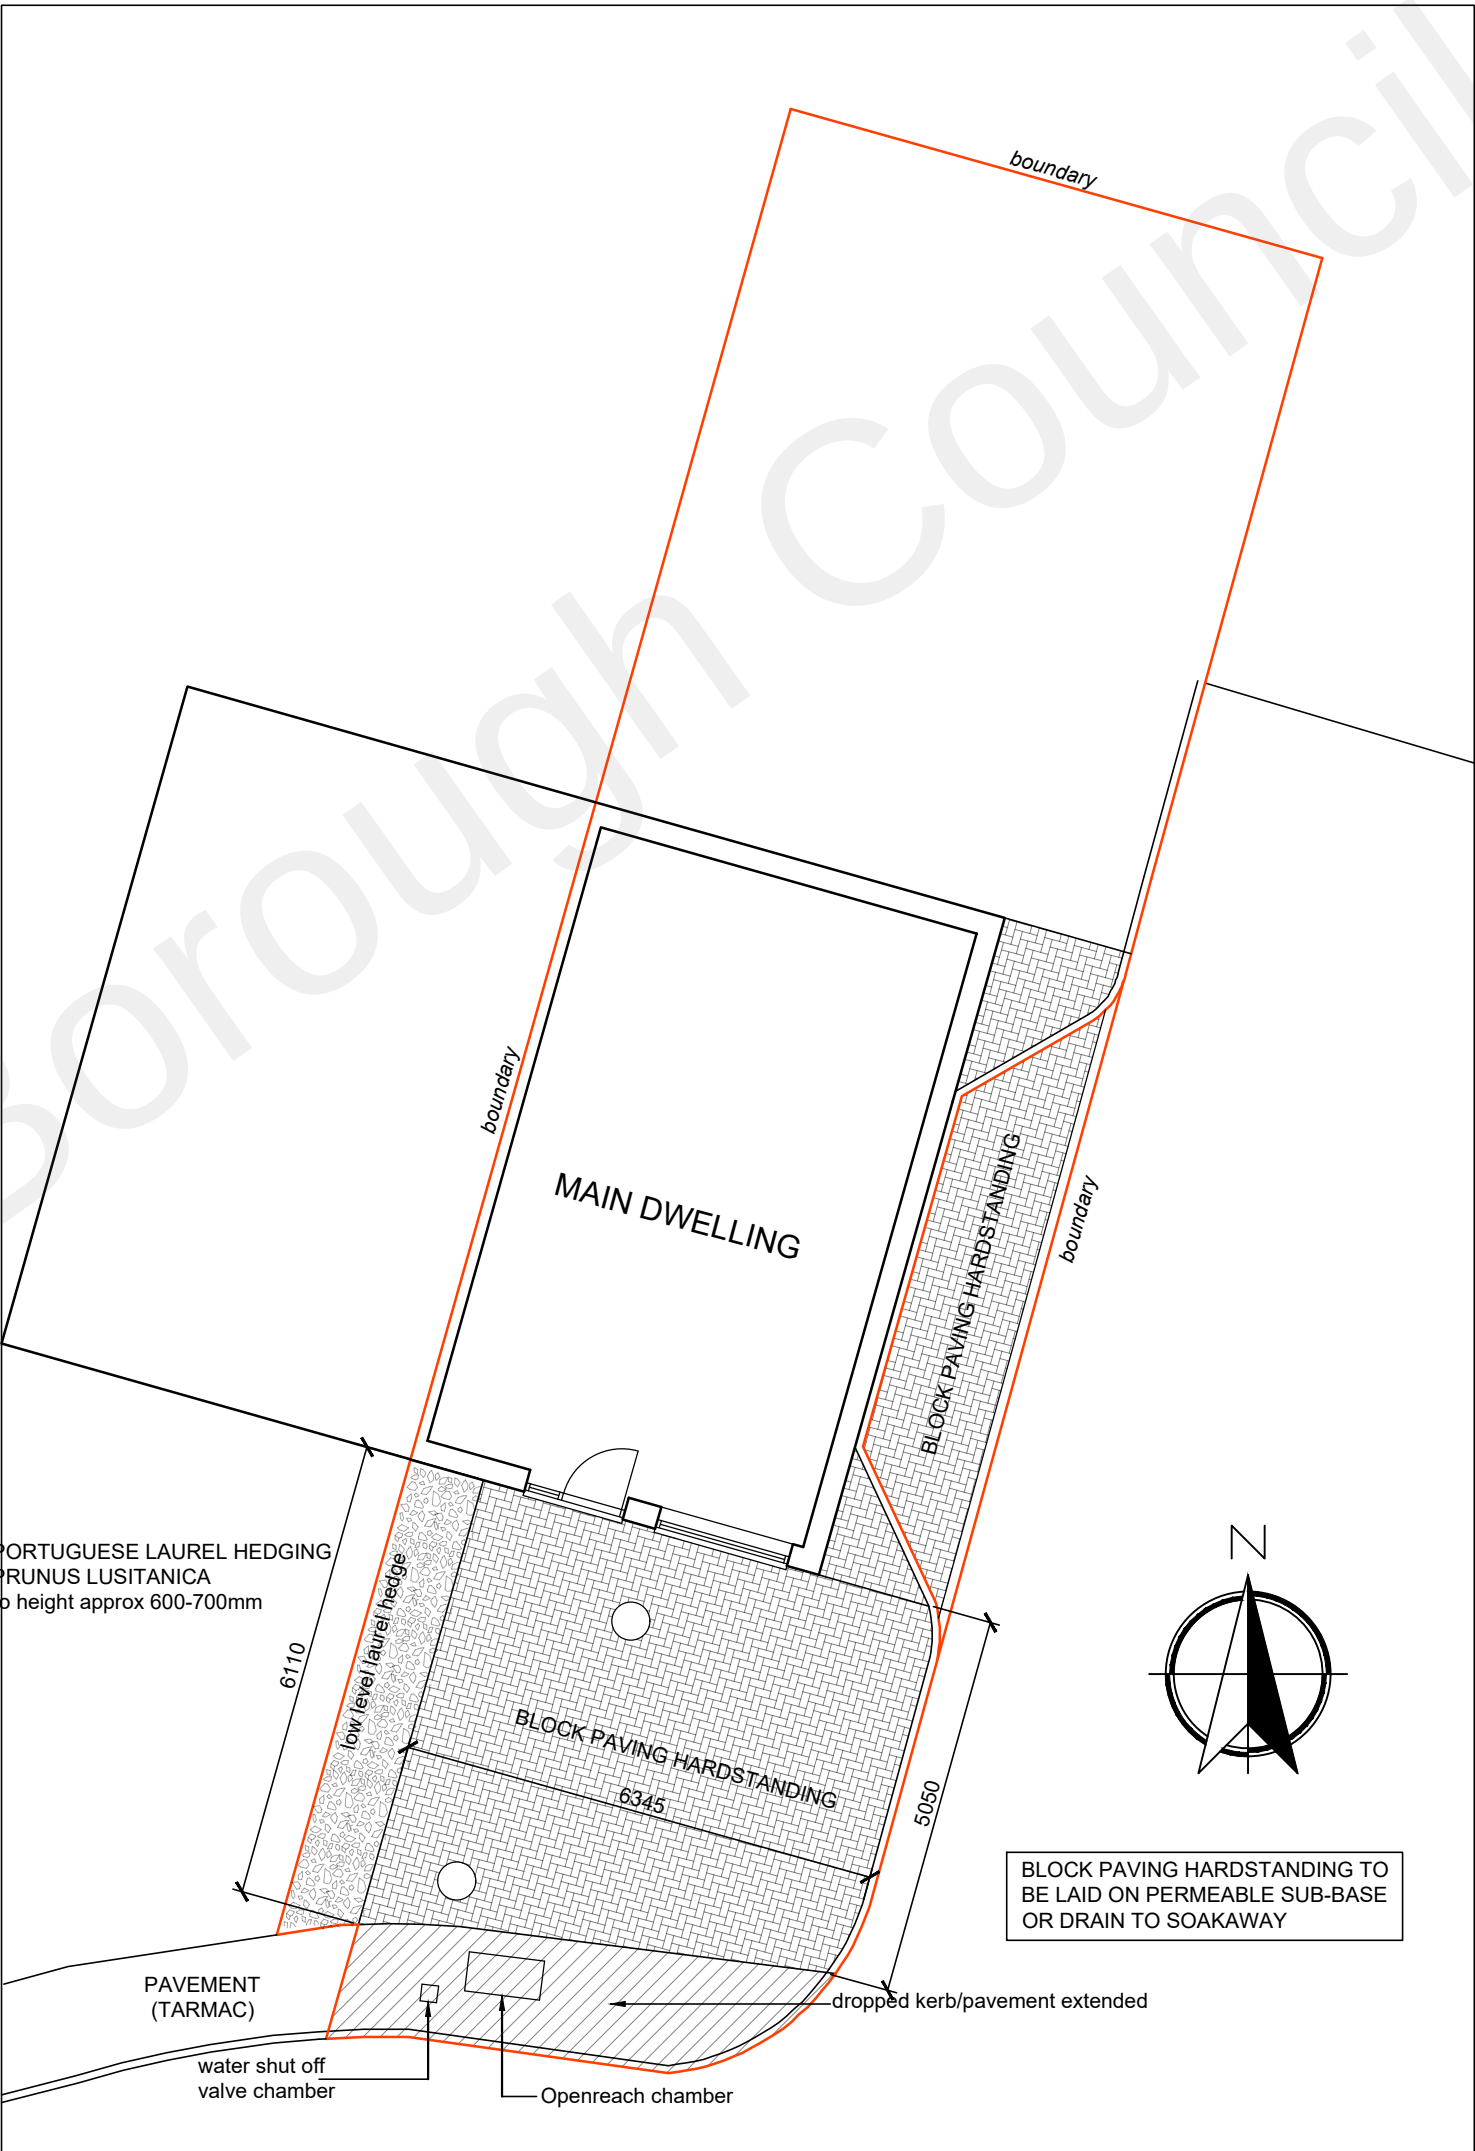

**BLOCK PLAN
AS EXISTING
(1:100)**

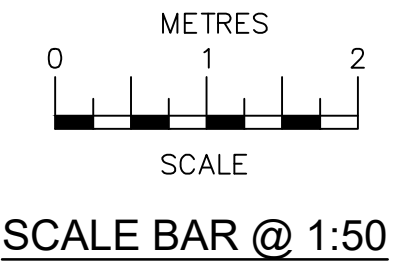

**BLOCK PLAN
AS PROPOSED
(1:100)**

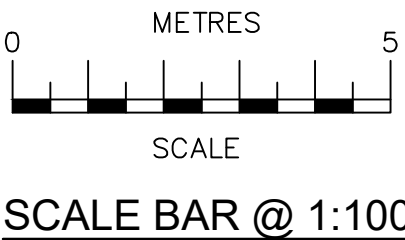

27/10/22	A	Laurel hedge added
Date	No	Revision
Penfold Project Services		
Epmarket, Wrotham Road, Meopham, Kent, DA13 0JH Telephone: 01474 816690 e-mail: apenfold448@btinternet.com		
Job Title:	43 NURSERY GROVE GRAVESEND KENT DA11 7BB	
Dwg Title:	VEHICULAR ACCESS BLOCK PLANS AS EXISTING & AS PROPOSED	
Scale:	1:100 @ A2	
Dwg No.:	01A	
Date:	December 2021	