


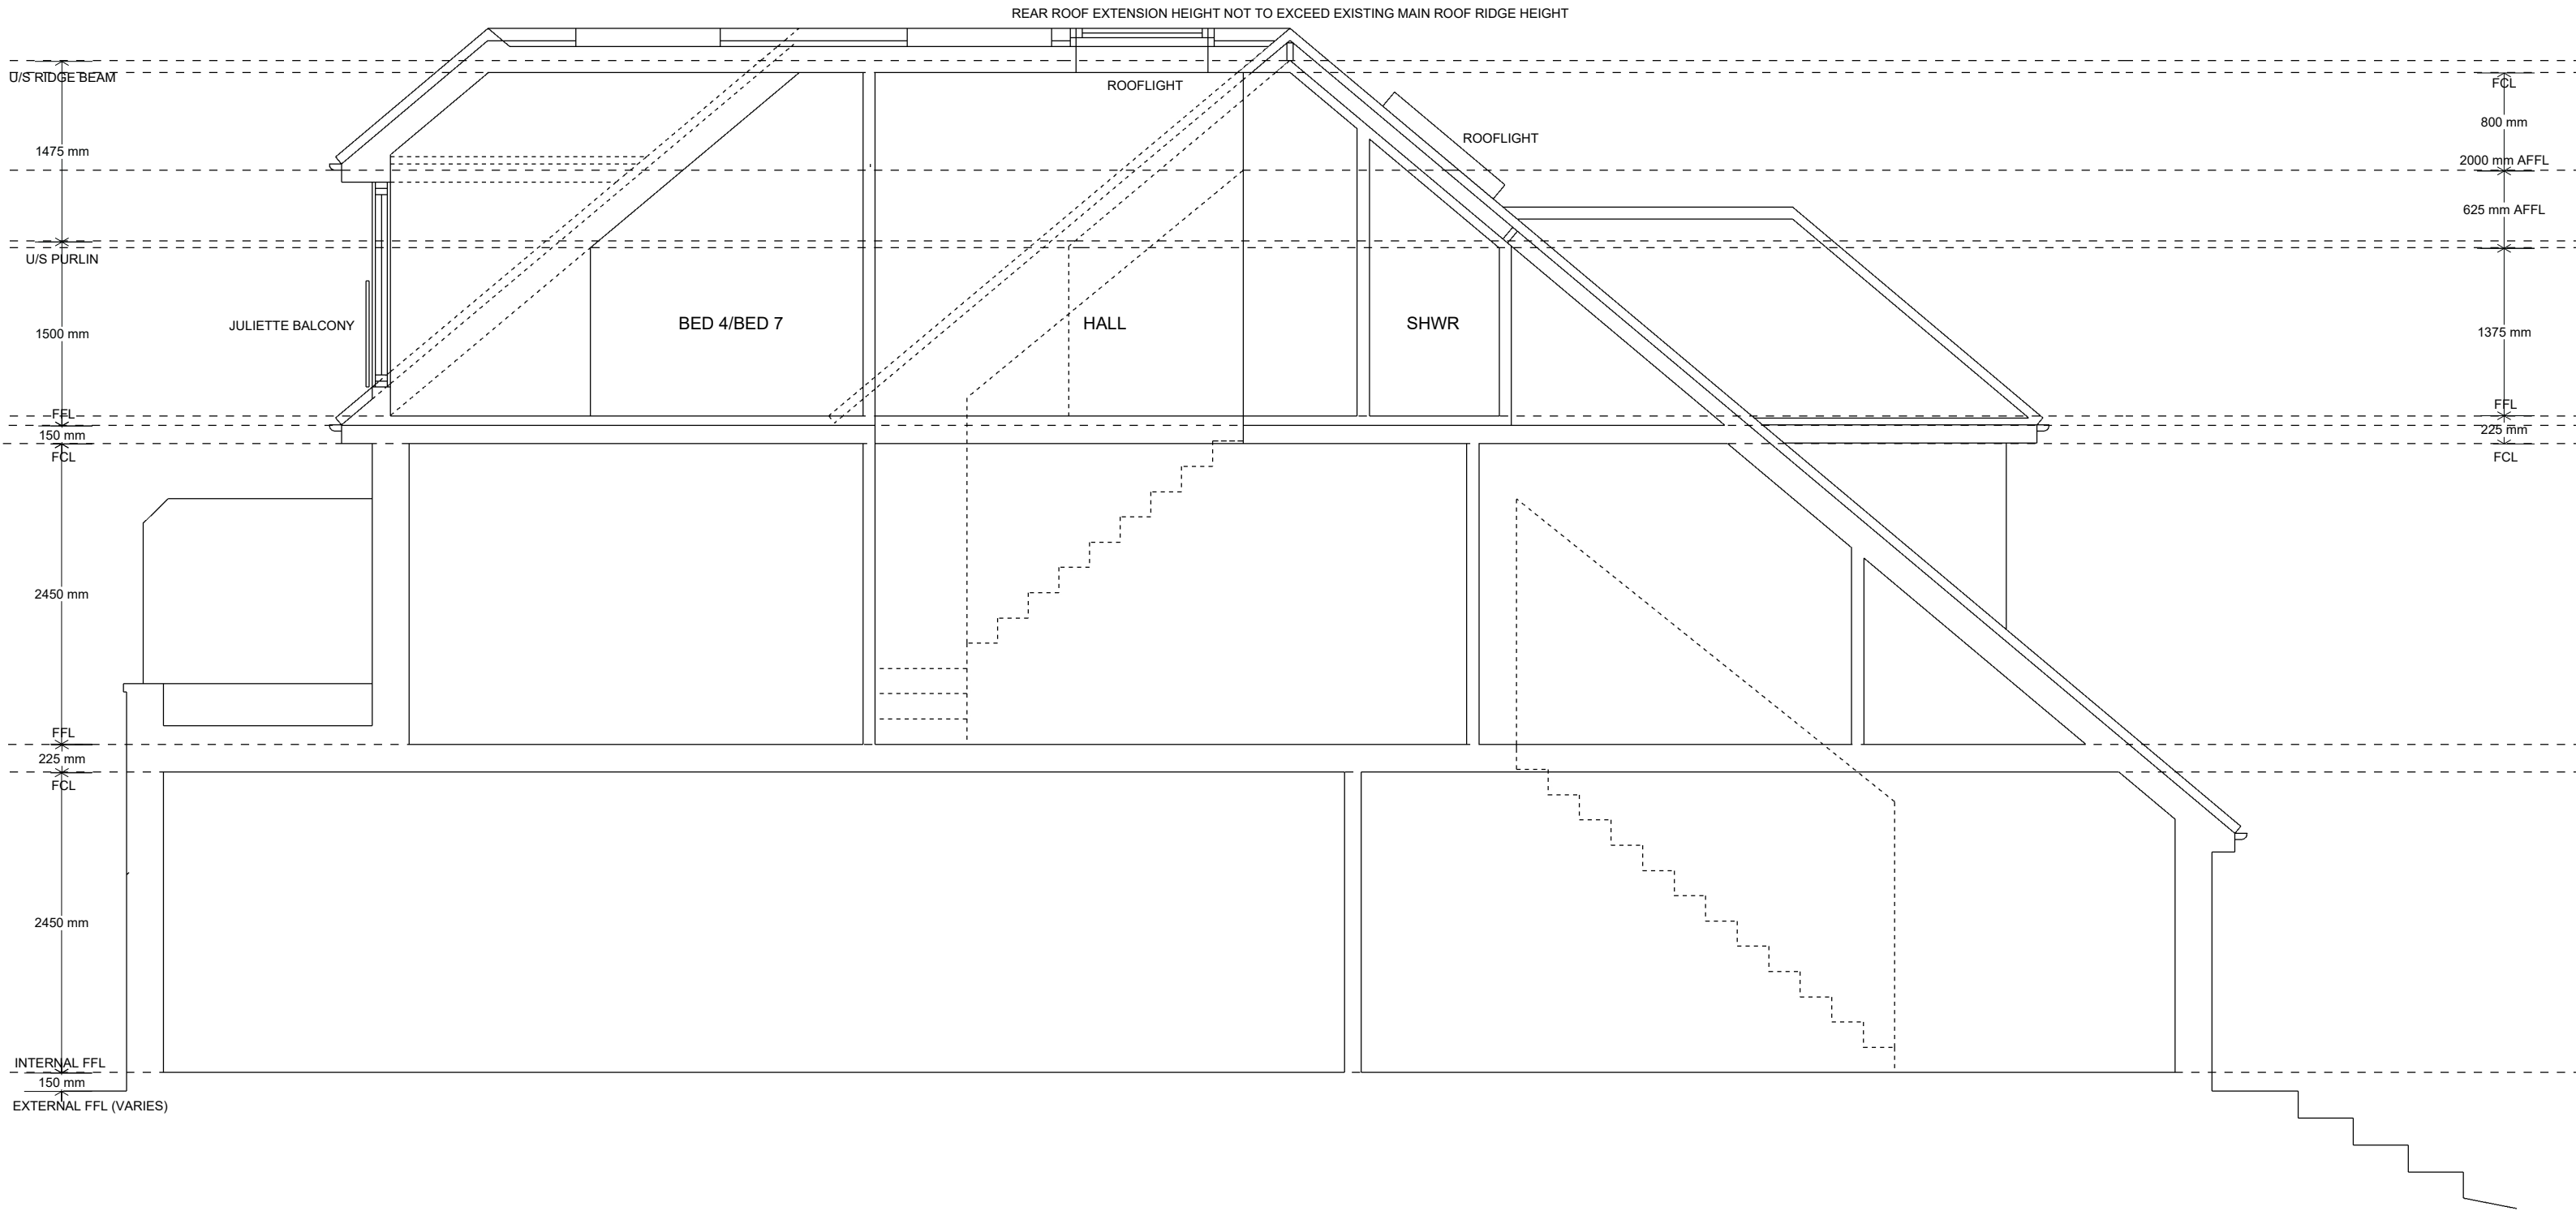

PROPOSED SECTION AS DRAWING NO. 1020 EXISTING SECTION AA EXCEPT AS INDICATED