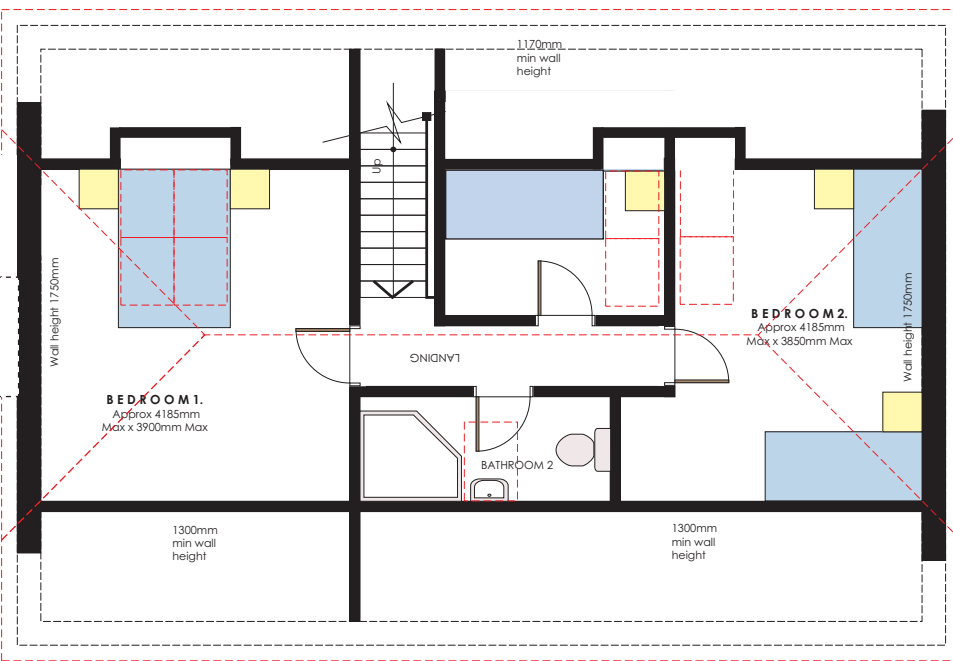
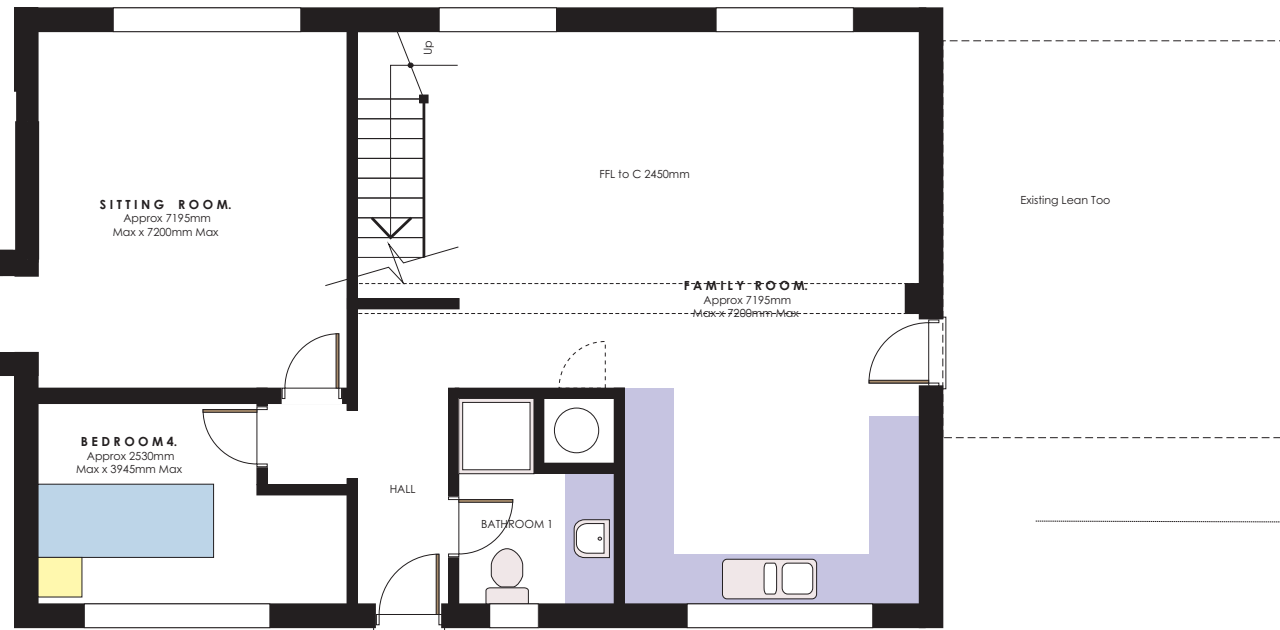
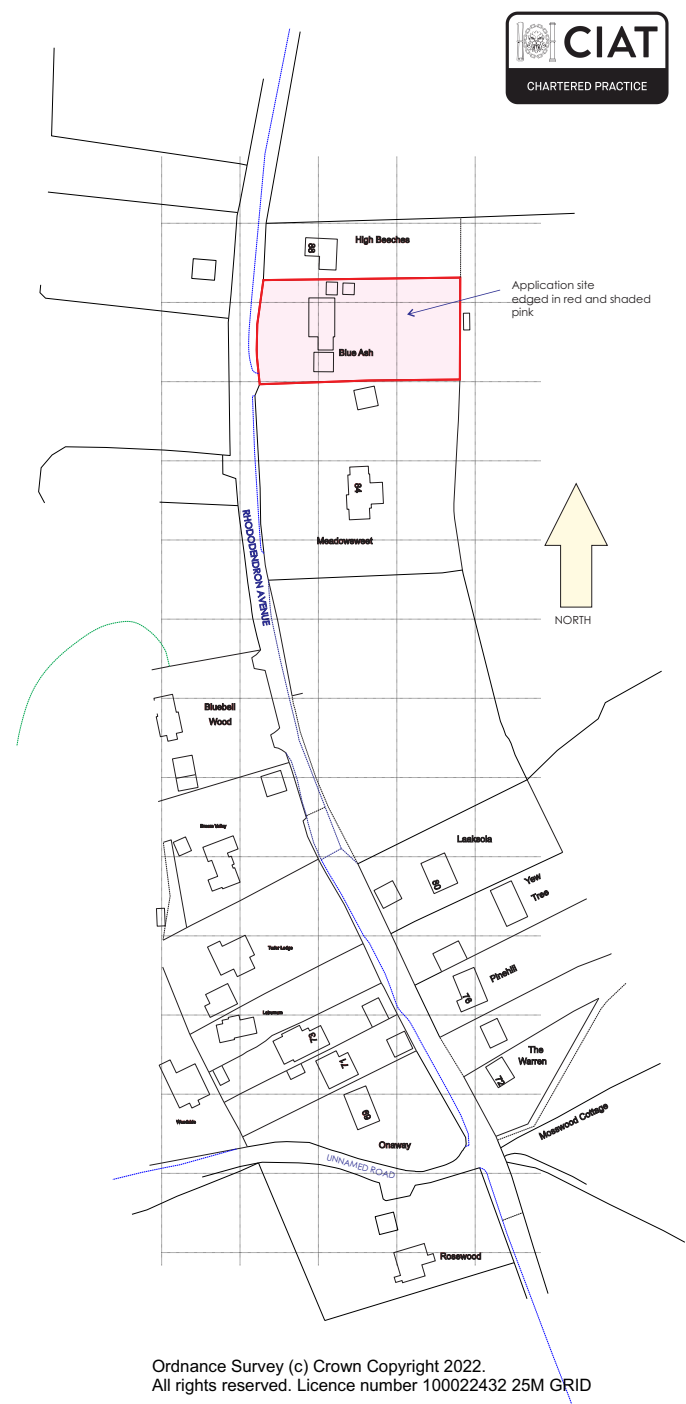


| REVISIONS |                   |
|-----------|-------------------|
| SCALE     | DATE              |
| BA1       | 1:50 1:200 1:1250 |
| DATE      | Aug 2022          |

|                                         |  |
|-----------------------------------------|--|
| Existing Floor, Site and Location Plans |  |
| PROJECT                                 |  |
| Proposed Extension                      |  |
| Blue Ash 86 Rhododendron Ave            |  |
| Meopham Kent DA13 0TT                   |  |
| for: Mr J Roberts                       |  |

**WARD + ASSOCIATES**

THE HOO WROTHAM ROAD  
MEOPHAM GRAVESEND KENT DA13 0HP

T: 01474 814194 M: 07771 863940  
E: admin@wardassociates.co.uk W: www.wardassociates.co.uk  
Skype User Name: rogerwardassociates

1622.WD.01