




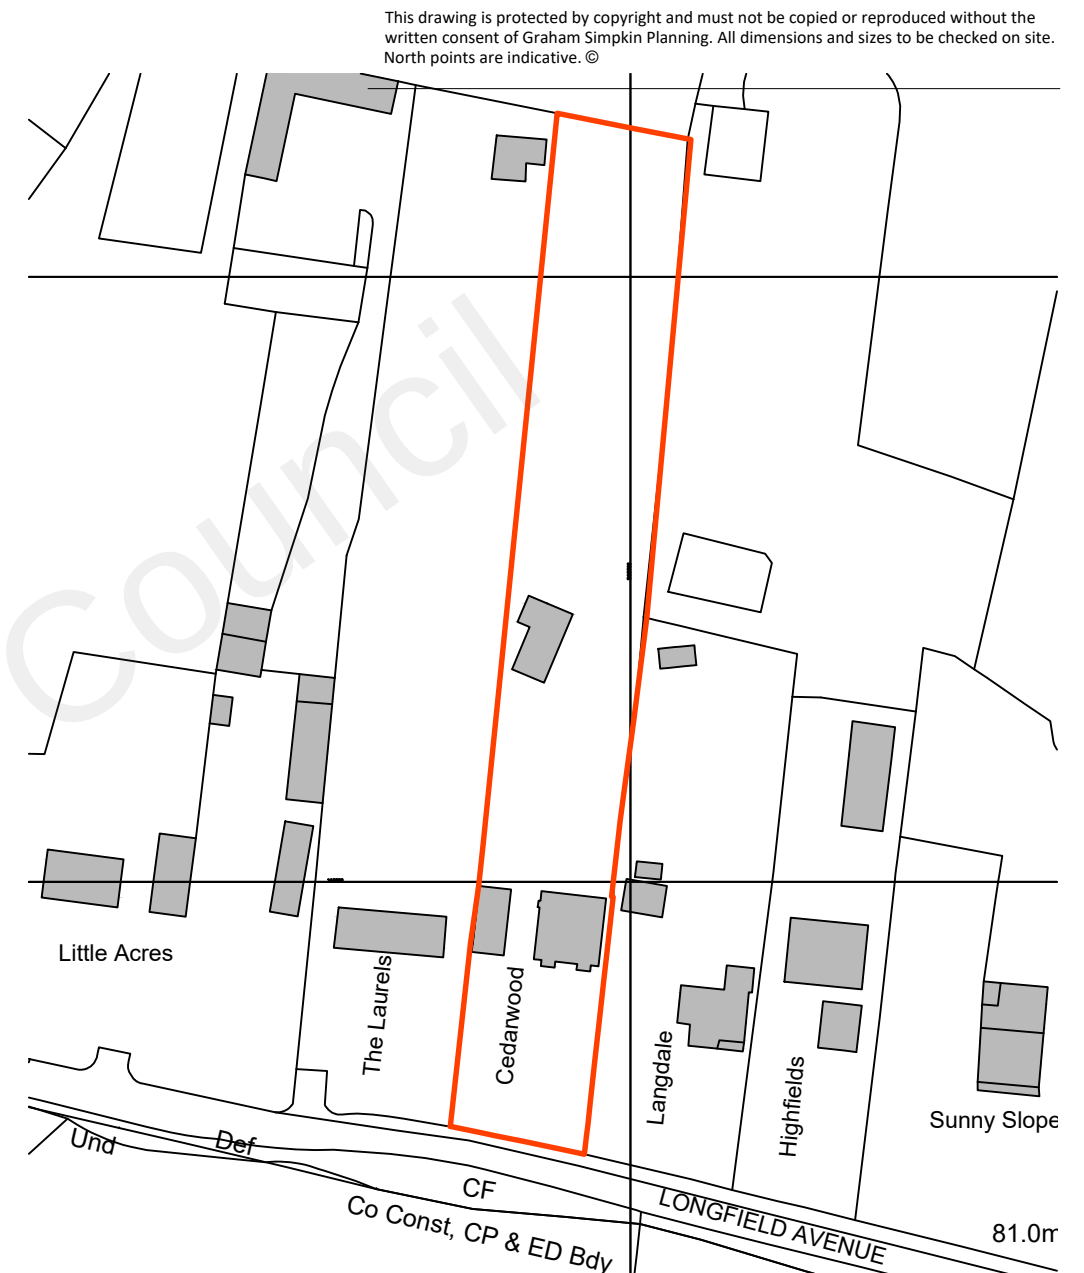

Existing Block Plan
1:500

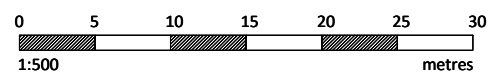

Site Location Plan
1:1250

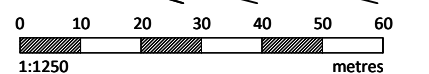


Graham Simpkin Planning

2 The Parade, Ash Road, Hartley
Longfield, Kent DA3 8BG

Tel: 01474 703705
www.grahamsimpkinplanning.co.uk
Email: webmail@grahamsimpkinplanning.co.uk

Project Title Cedarwood, Longfield Avenue, New Barn DA3 7LA		Job No 3303
Drawing Title Site Location and Existing Block Plan	Drawing No 01	Revision -
Date 07.05.2021	Drawn by DA	Checked by JB
Scale 1:1250 & 1:500 @ A3	Note	

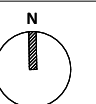

This drawing is protected by copyright and must not be copied or reproduced without the written consent of Graham Simpkin Planning. All dimensions and sizes to be checked on site. North points are indicative. ©