




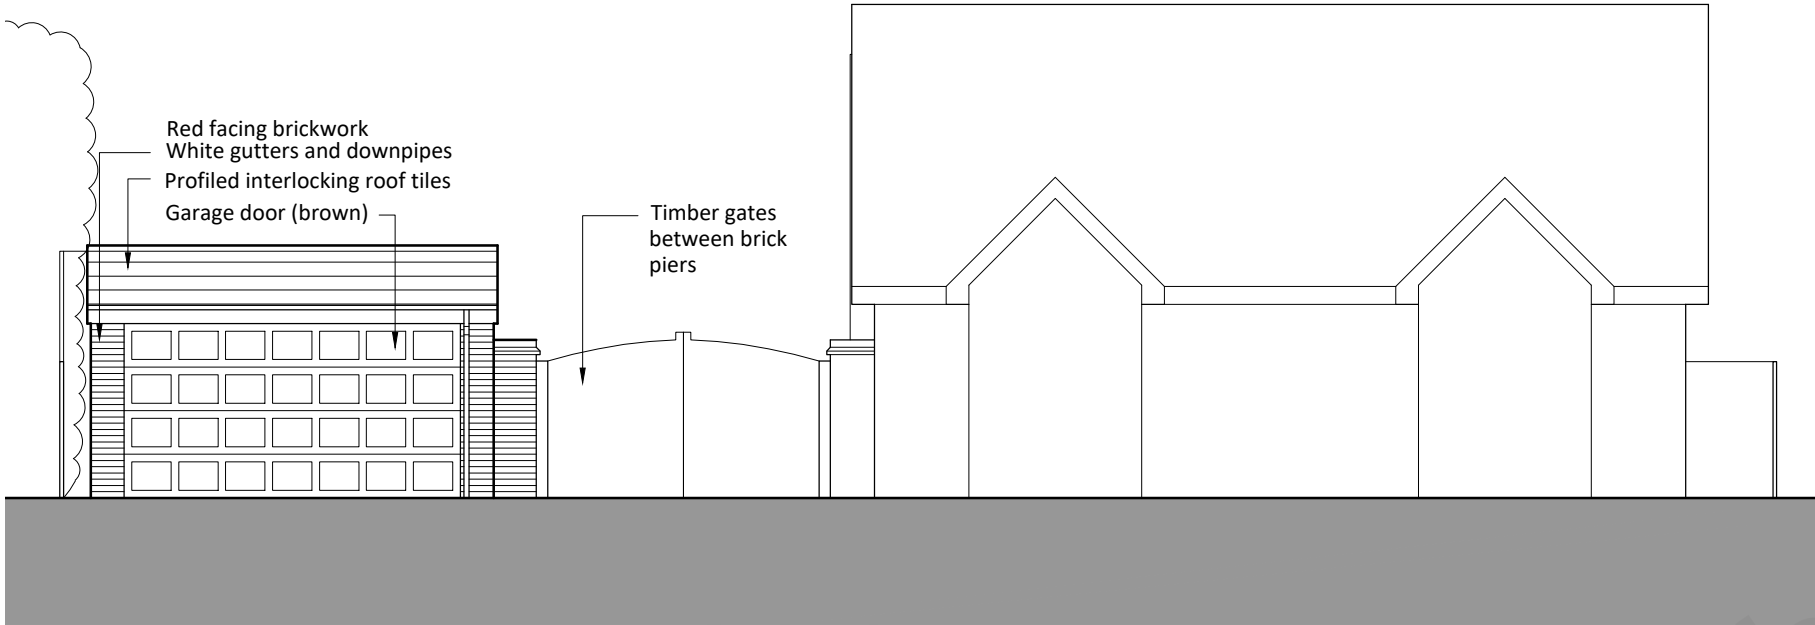


Existing Front (South) Elevation
1:100

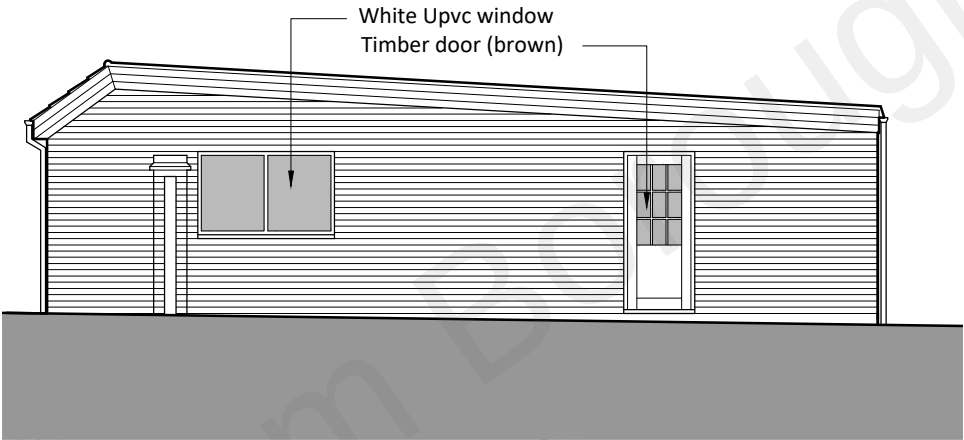

Existing Side (East) Elevation
1:100

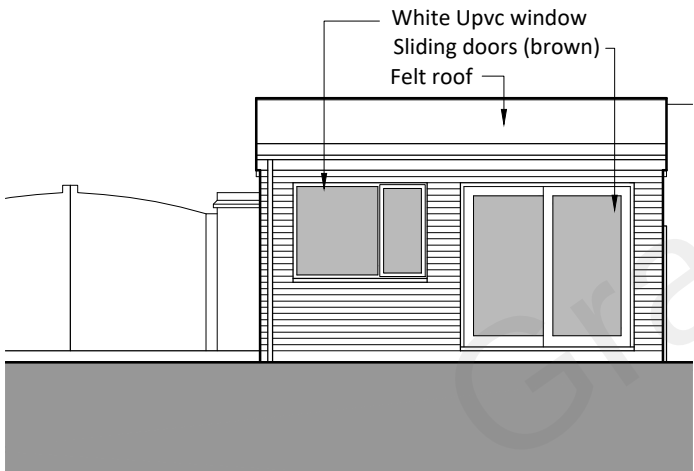

Existing Rear (North) Elevation
1:100

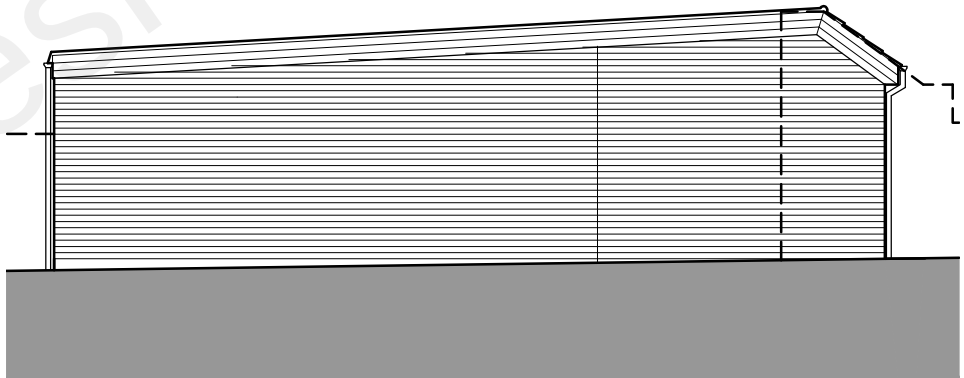

Existing Side (West) Elevation
1:100



2 The Parade, Ash Road, Hartley
Longfield, Kent DA3 8BG
Tel: 01474 703705
www.grahamsimpkinplanning.co.uk
Email: webmail@grahamsimpkinplanning.co.uk

Project Title Cedarwood, Longfield Avenue, New Barn DA3 7LA		Job No 3303
Drawing Title Existing Elevations	Drawing No 03	Revision -
Date 07.05.2021	Drawn by DA	Checked by JB
Scale 1:100 @ A3	Note	

