
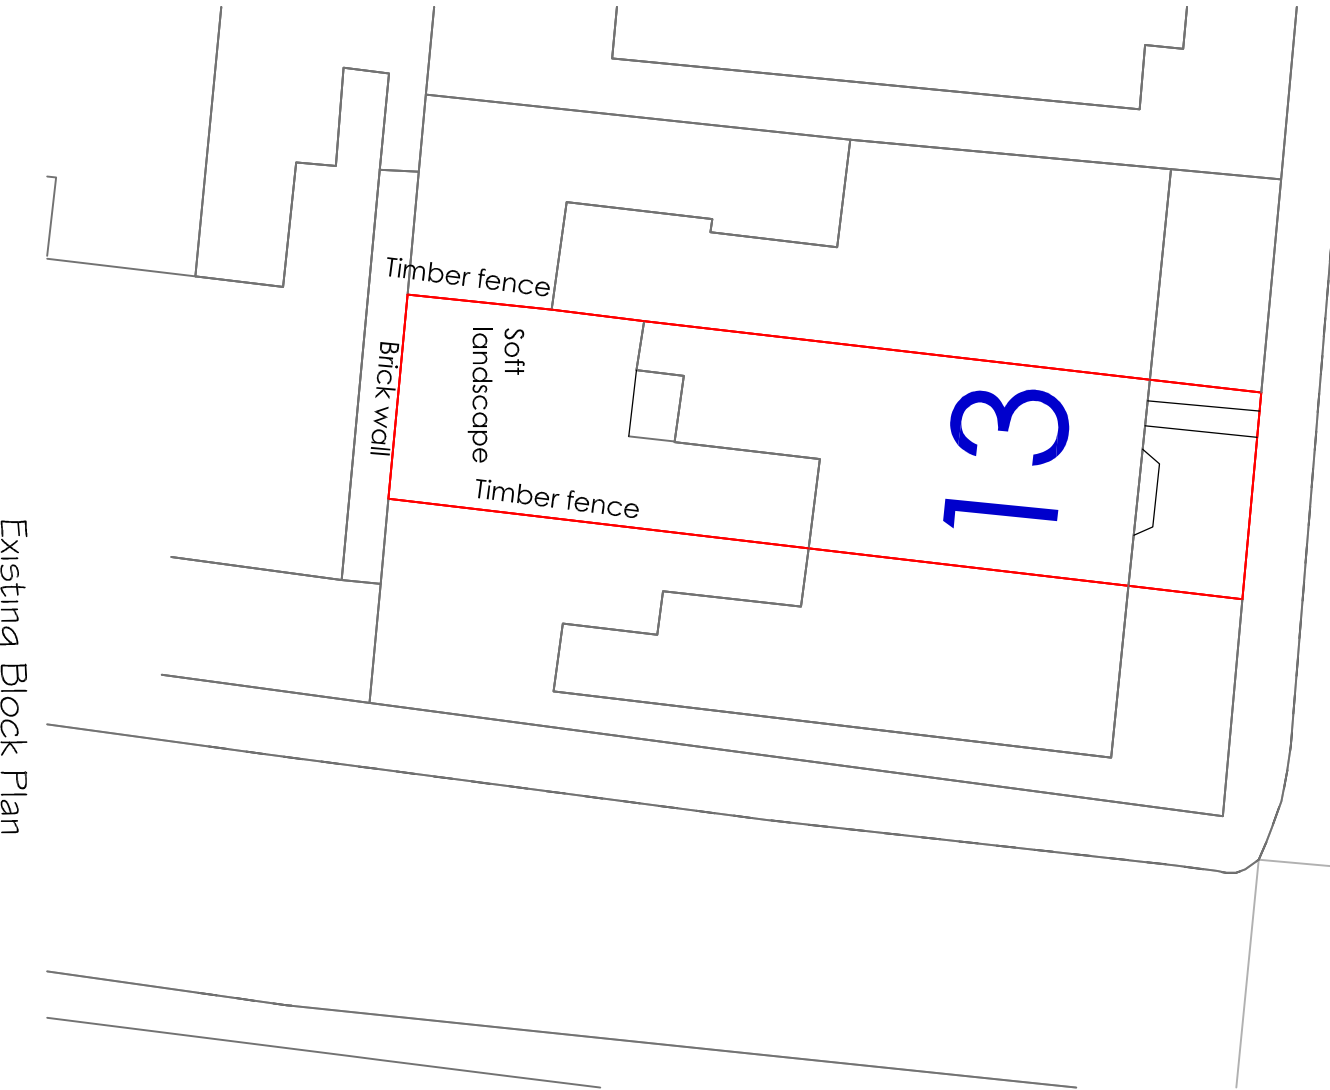


DARNLEY :

DARNLEY :

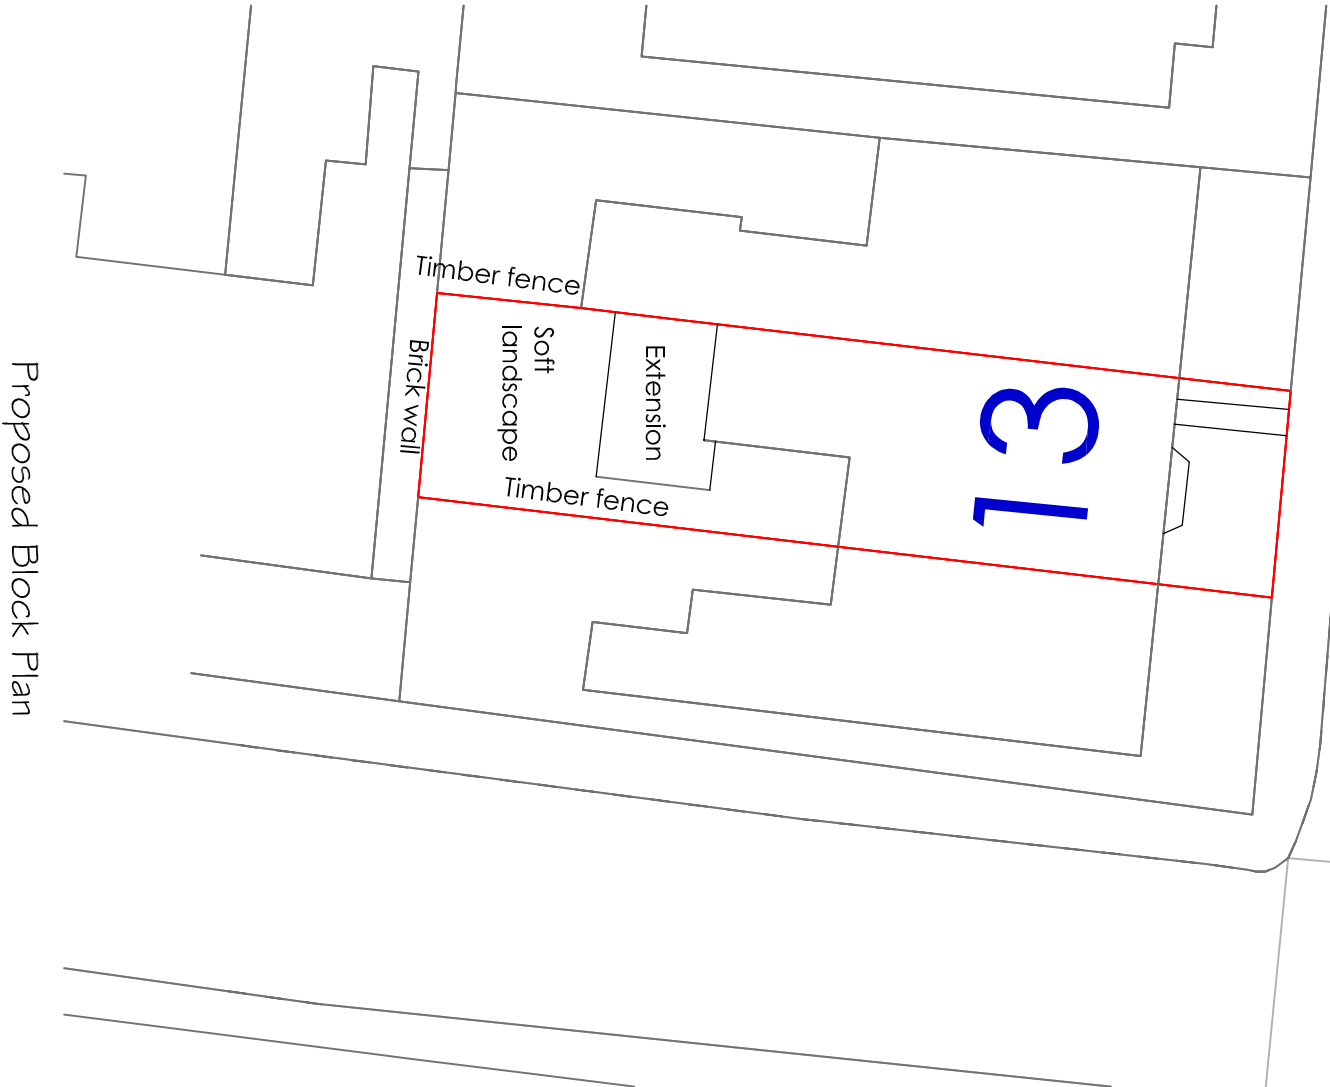

Proposed Block Plan

Existing Block Plan

Project		Mr D Govindasamy I 3 Darnley Street Gravesend Kent DA11 0PJ		Single Storey Rear Extension	
Drawing Title		Existing & Proposed Block Plans			
		Rev	Description	Date	H Channa Picaroons Maidstone Road Platt Kent TN15 8LB Tel: 07828277909 E-mail: hbehana@tiscali.co.uk Drawn HC Date Mar 26 Scale 1:200 Drawing No. I 3DS/A3/02