
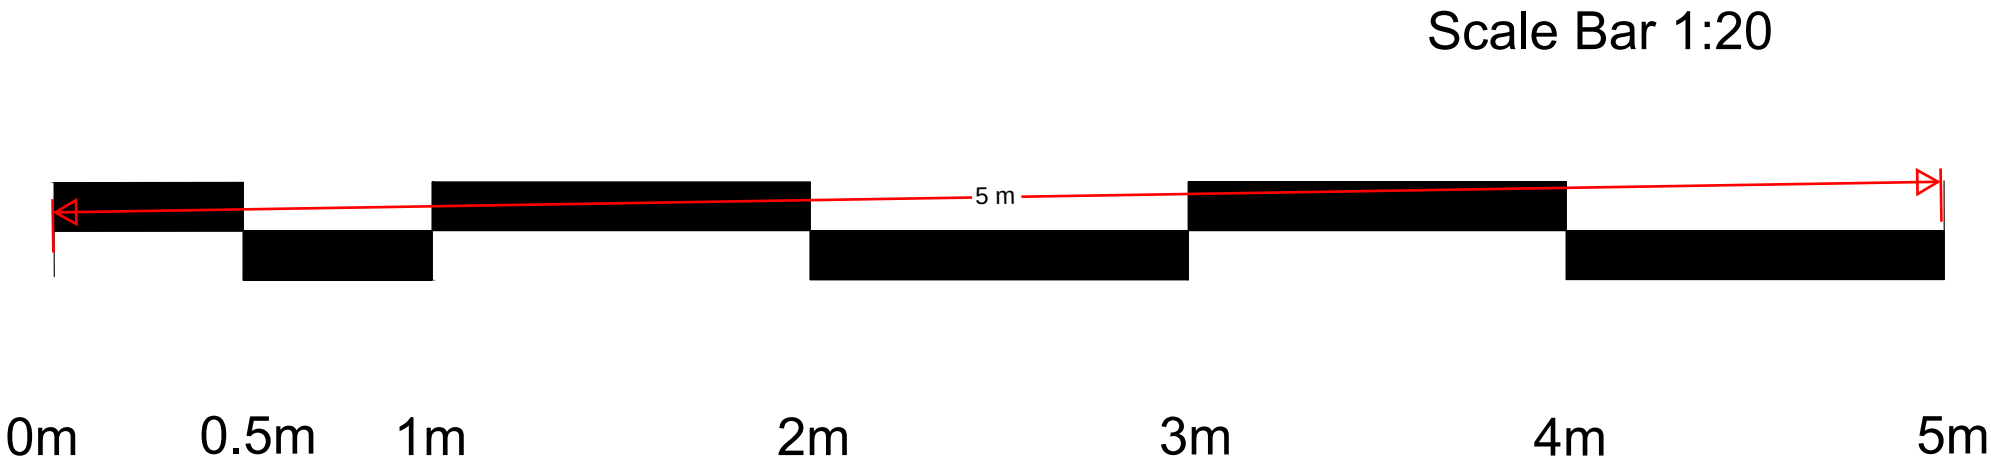


C - C'

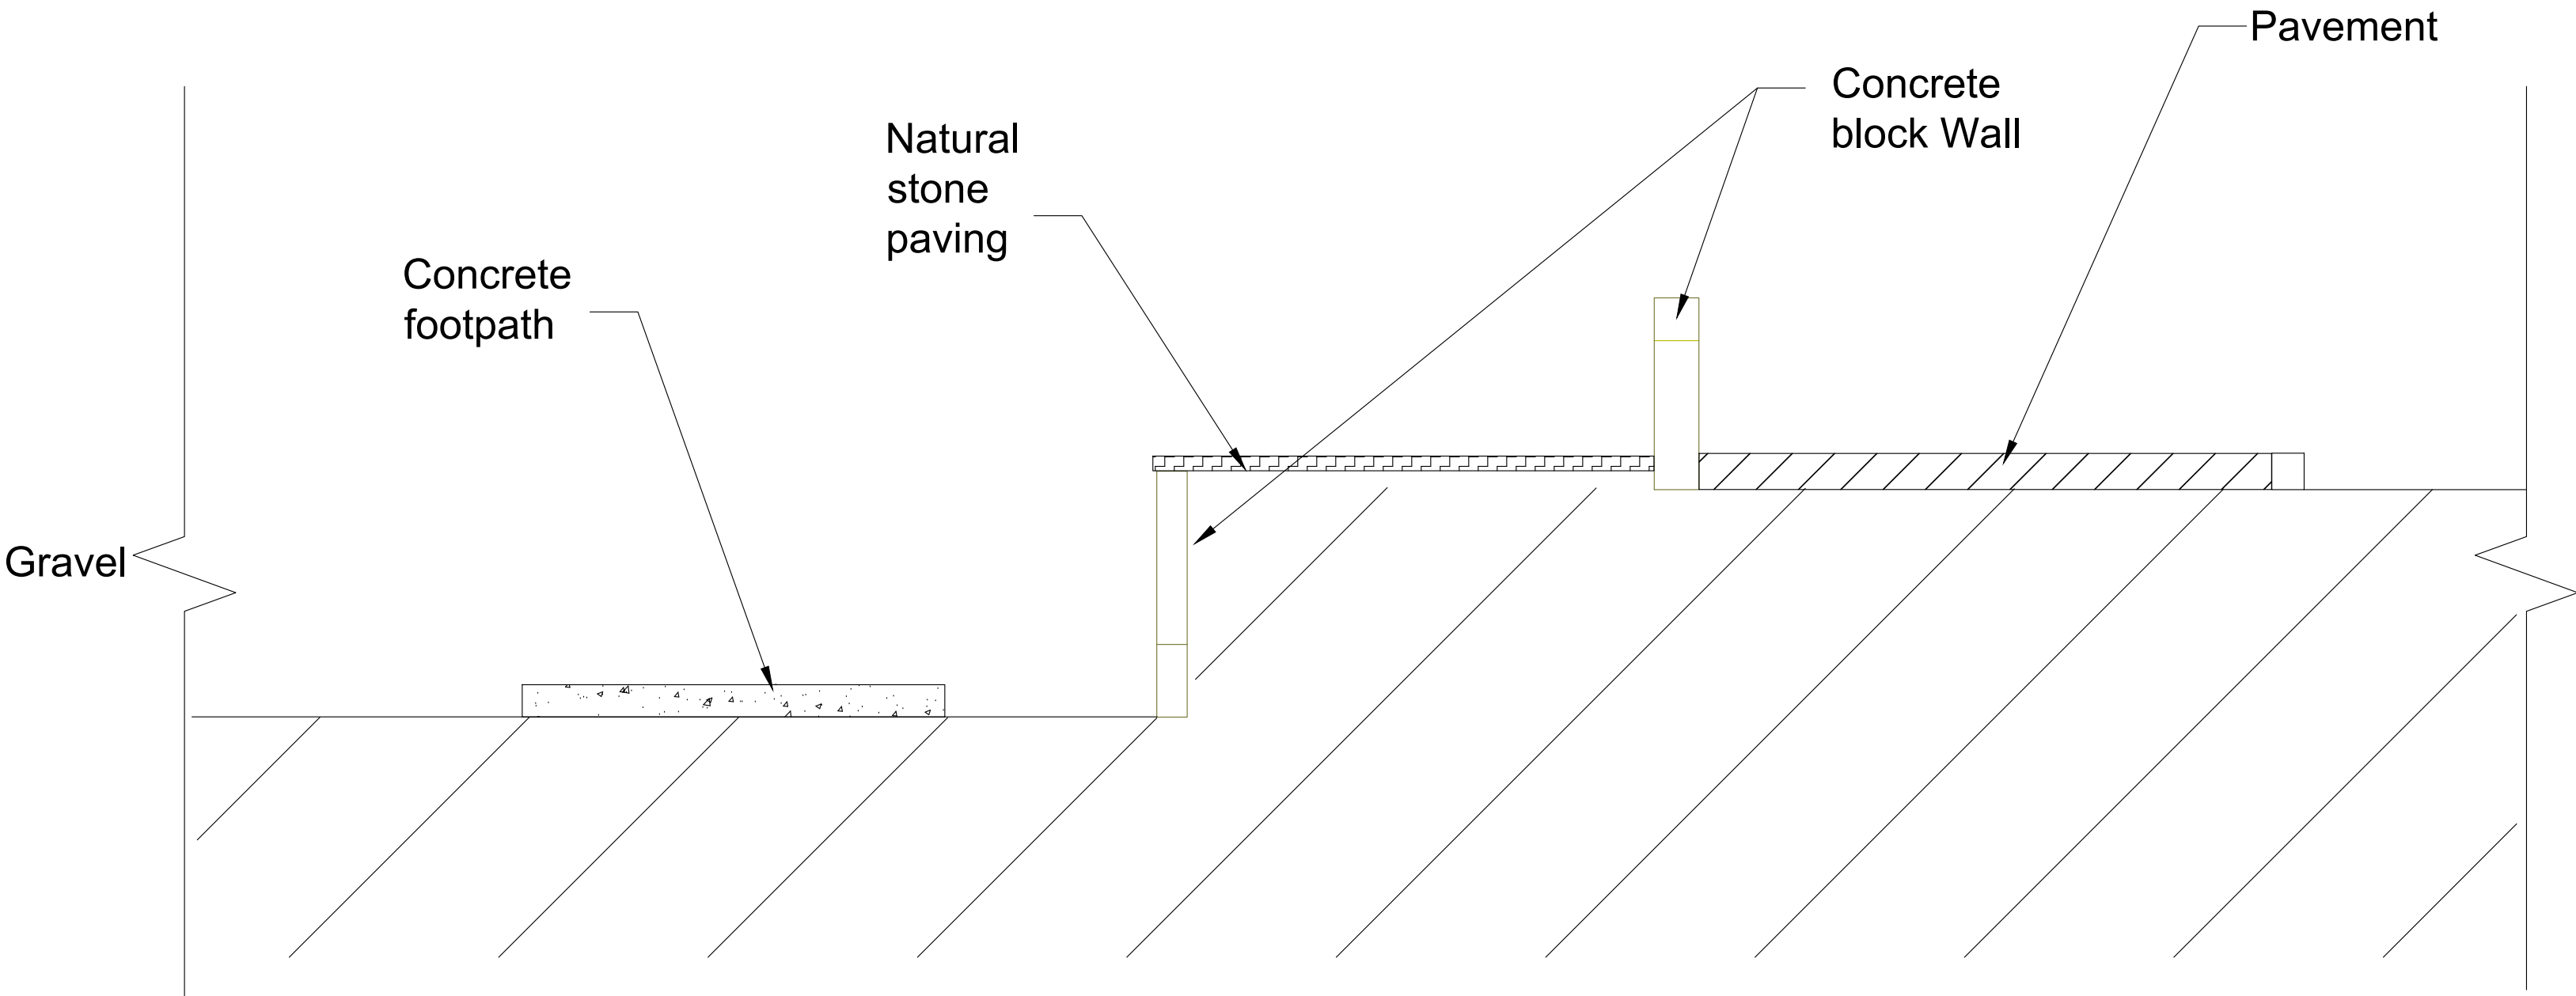

General Notes

Section drawing of are before works commenced

4	3	
No.	Revision/Issue	Date

Firm Name and Address

Sebastian Trif
4 Stanley Crescent
Gravesend
DA12 5SY

Project Name and Address

4Stanley Crescent
Driveway

Project	Section C-C'	Sheet
Date	18/08/2026	4
Scale	1:20	