



B - B'

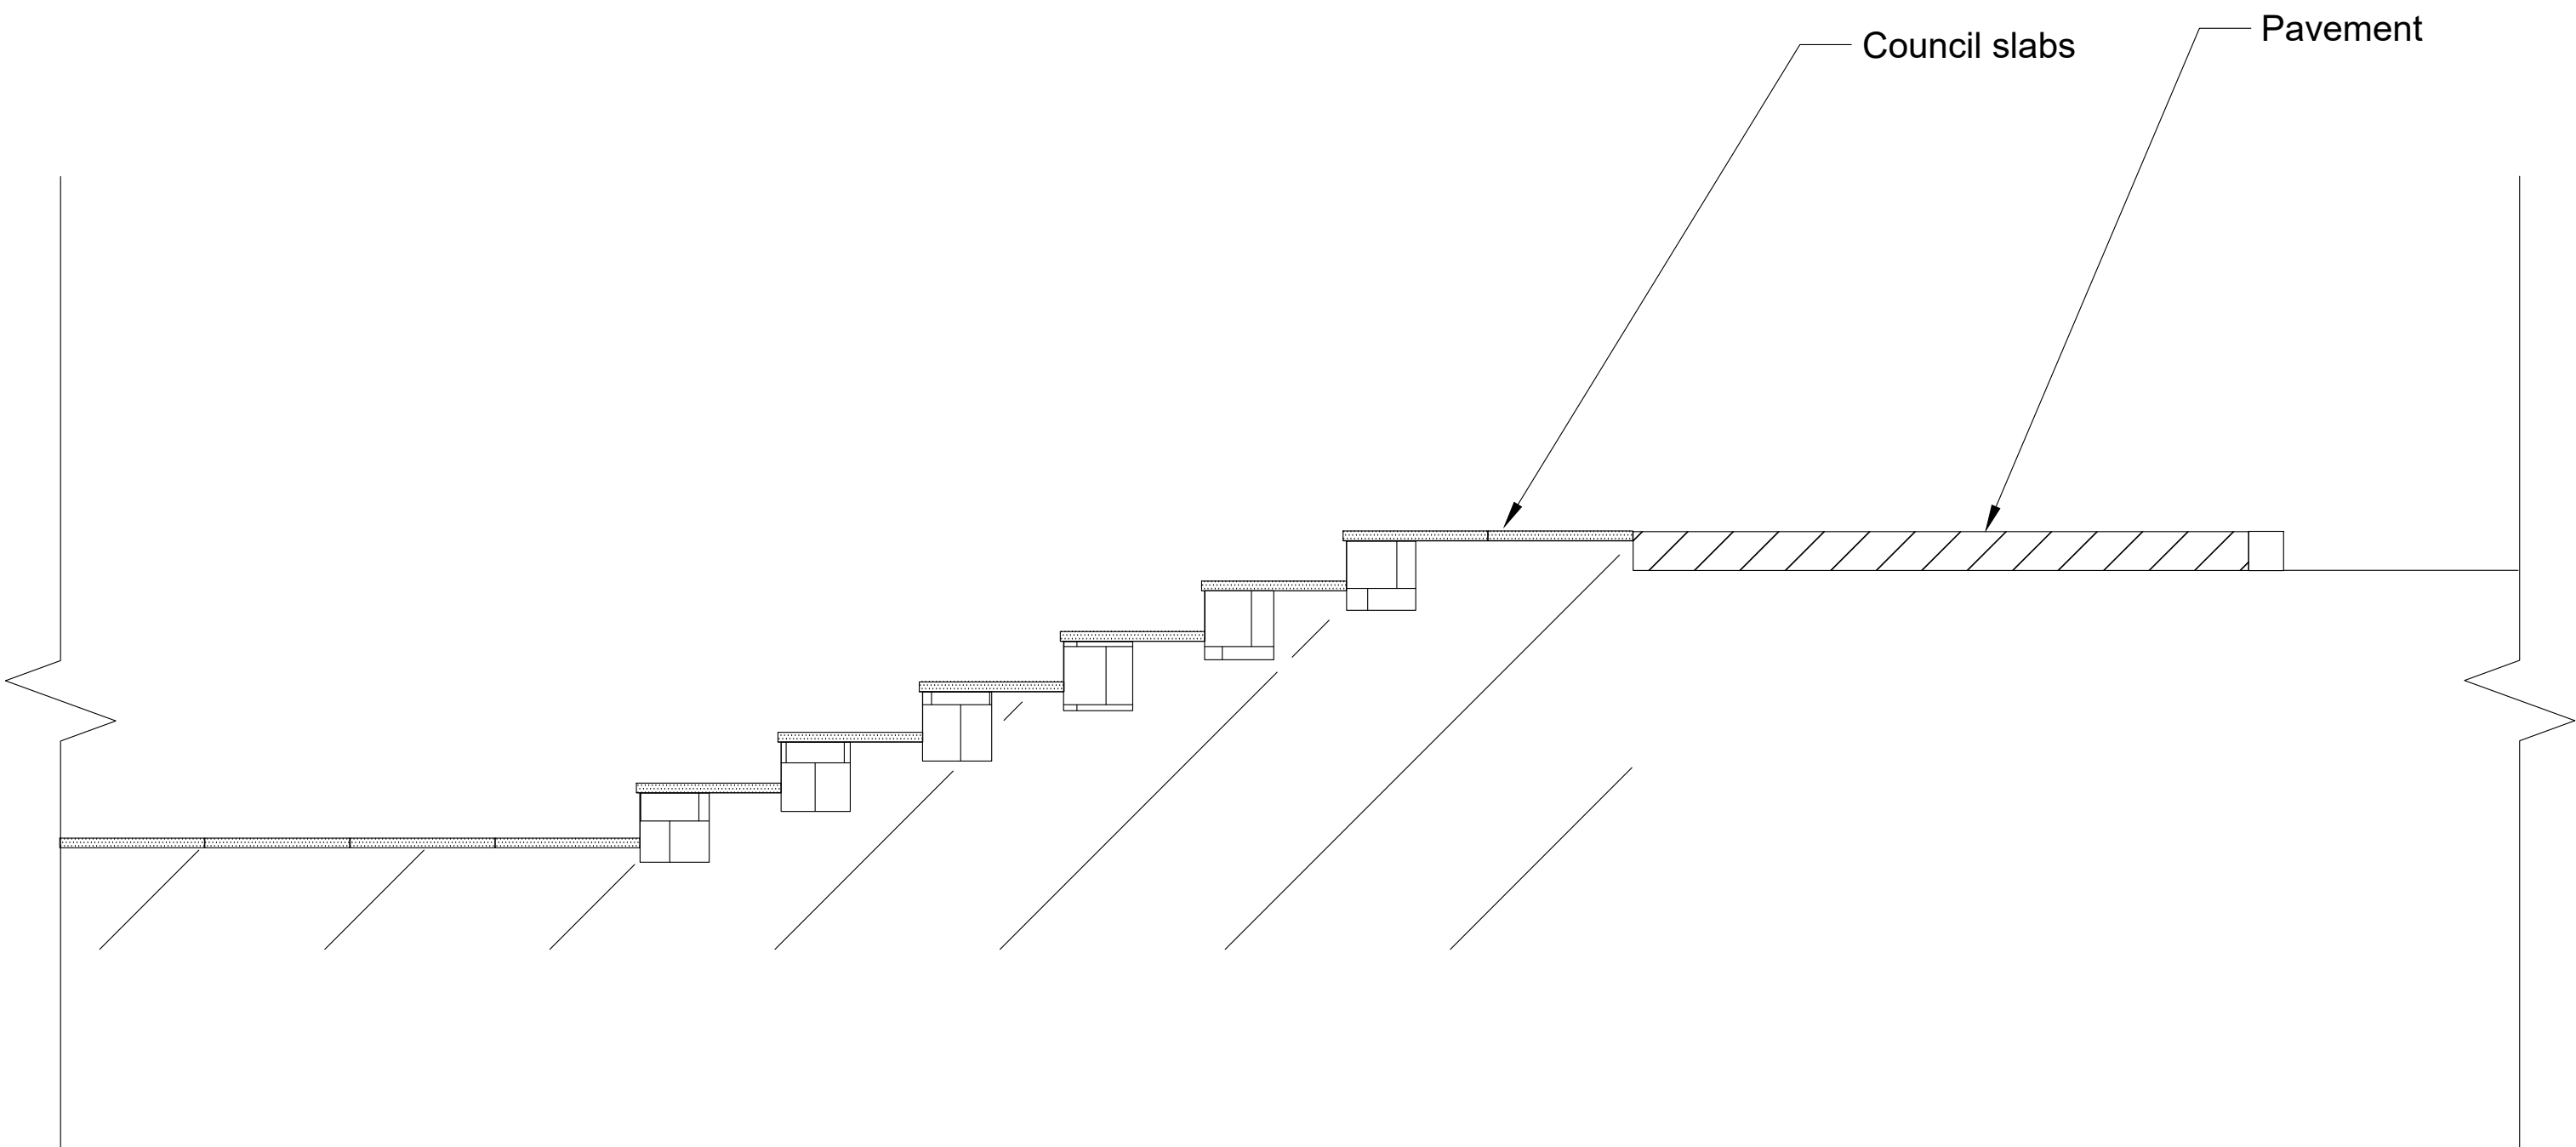

Scale Bar 1:20

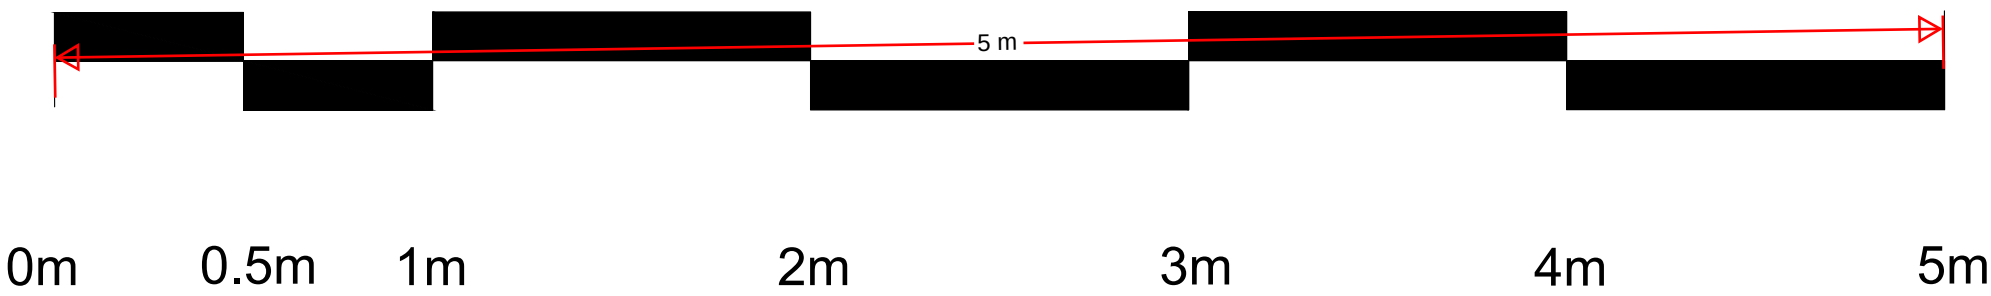

General Notes

Section drawing of the new existing area after the works have been completed

Firm Name and Address

Sebastian Trif
4 Stanley Crescent
Gravesend
DA12 5SY

Project Name and Address

4Stanley Crescent
Driveway

Project

Section B-B'

Date

18/08/2026

Scale

1:20

Sheet

5