


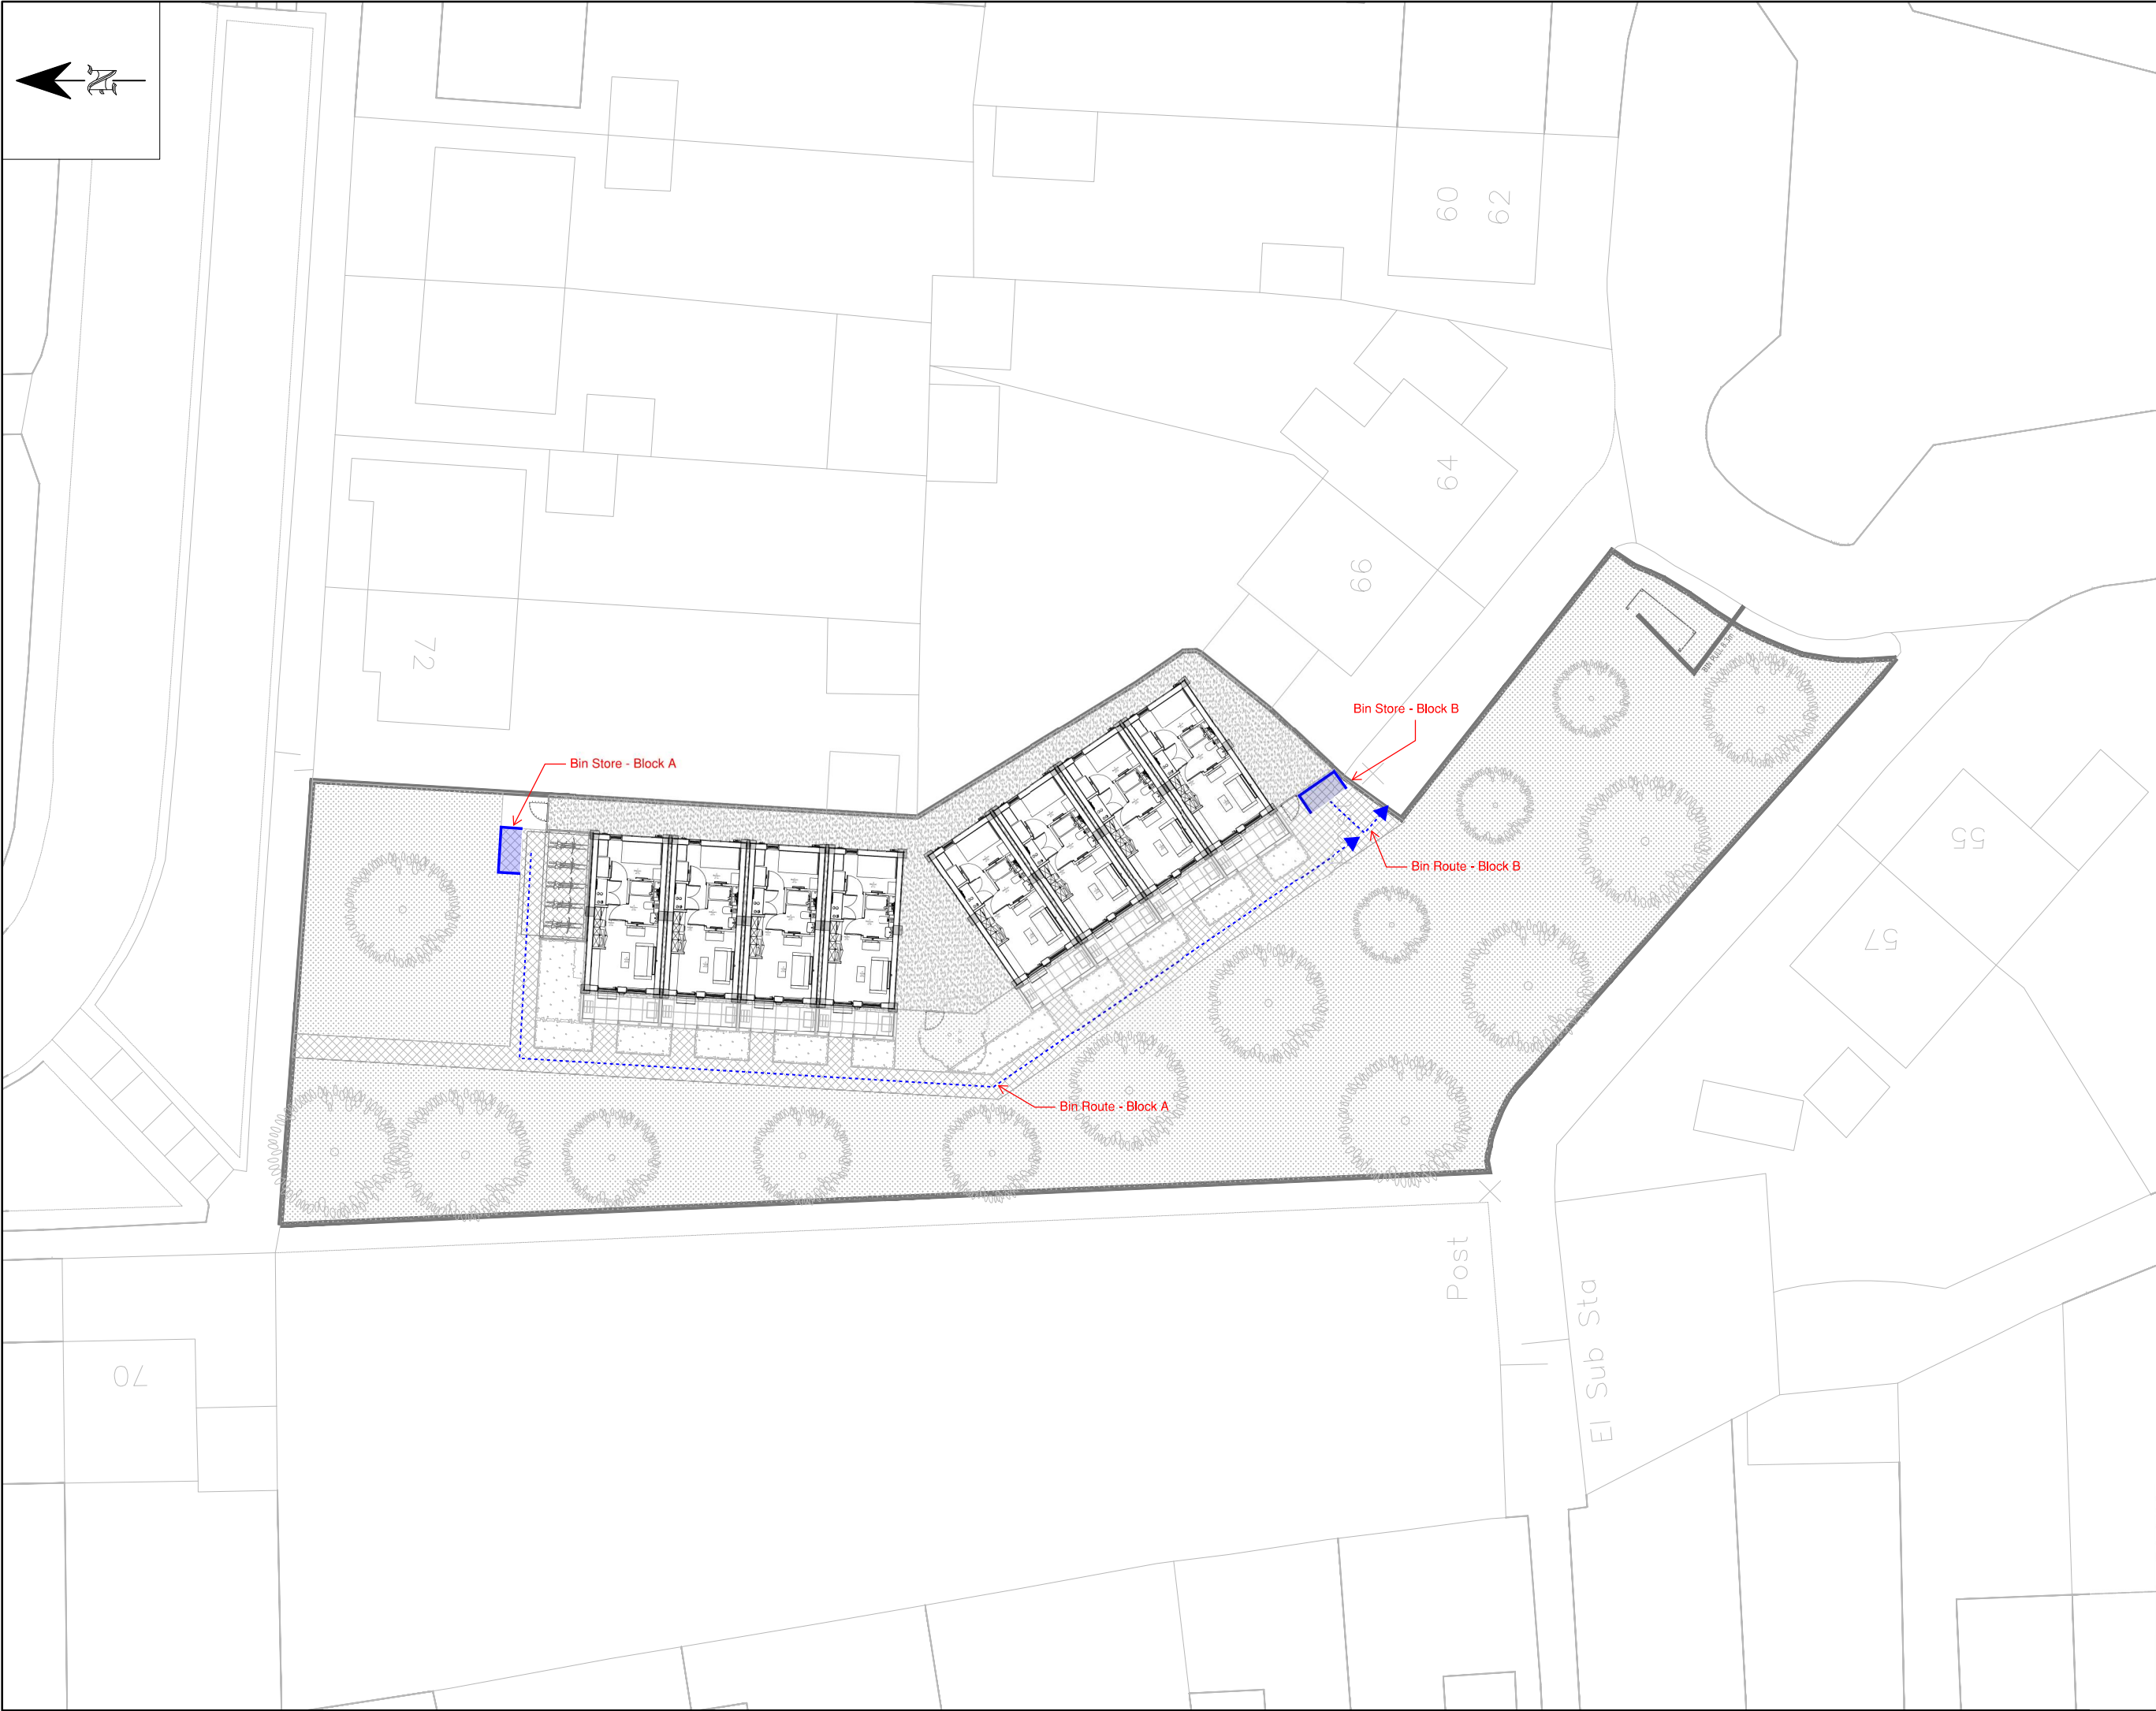

Notes:

Rev A	BT & Hyperoptic duct to apartment moved	JL	July 26	
-------	---	----	---------	--

REV	DESCRIPTION	BY	DATE	CHKD
-----	-------------	----	------	------

PROJECT TITLE
St Albans Close, Gravesend

DRAWING TITLE
Bin Location Plan

DATE	June 26	This drawing is issued only for the purposes described in the drawing status box.	REVISION A
DRAWN	JL		
SCALE	1:150		

DRG SIZE	A1
----------	----

DRAWING No 076-HILL-00-0015

