



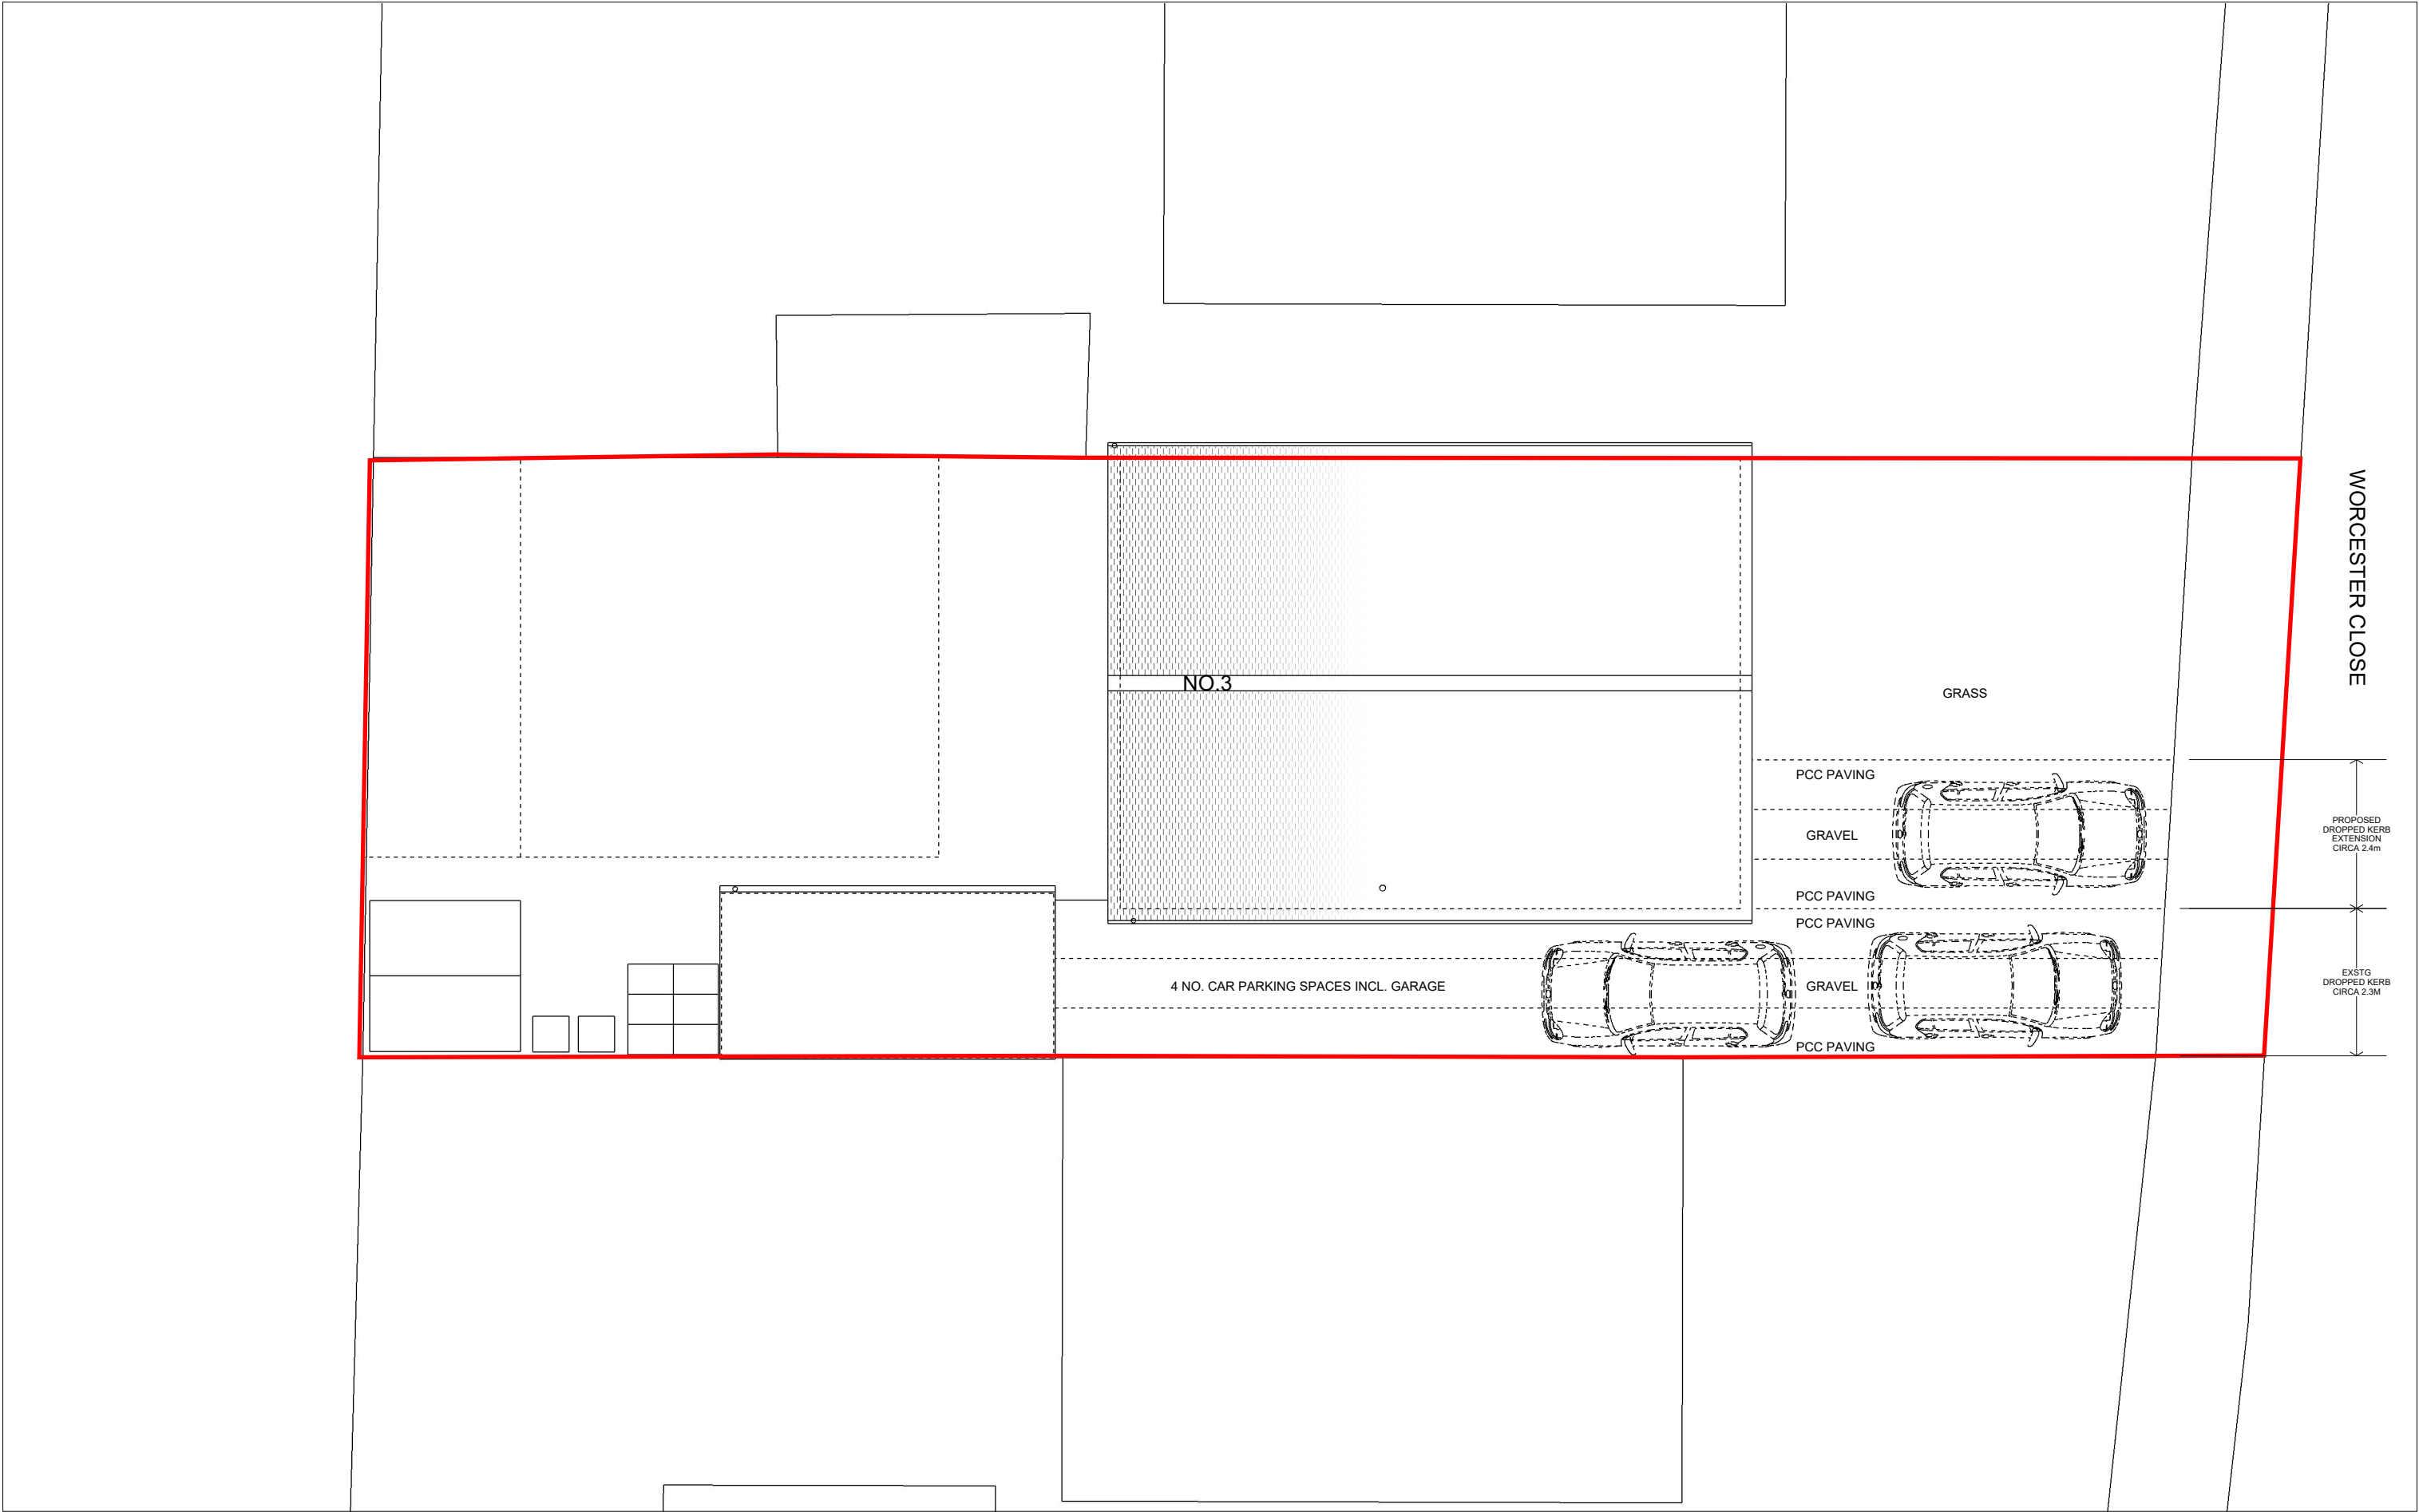

MR and MRS M. LUDLOW

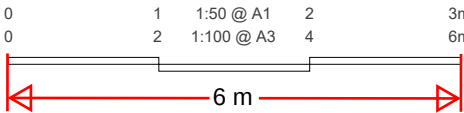

Drawing Title:
PROPOSED SITE BLOCK PLAN

Drawing No: Revision:
1101 A