



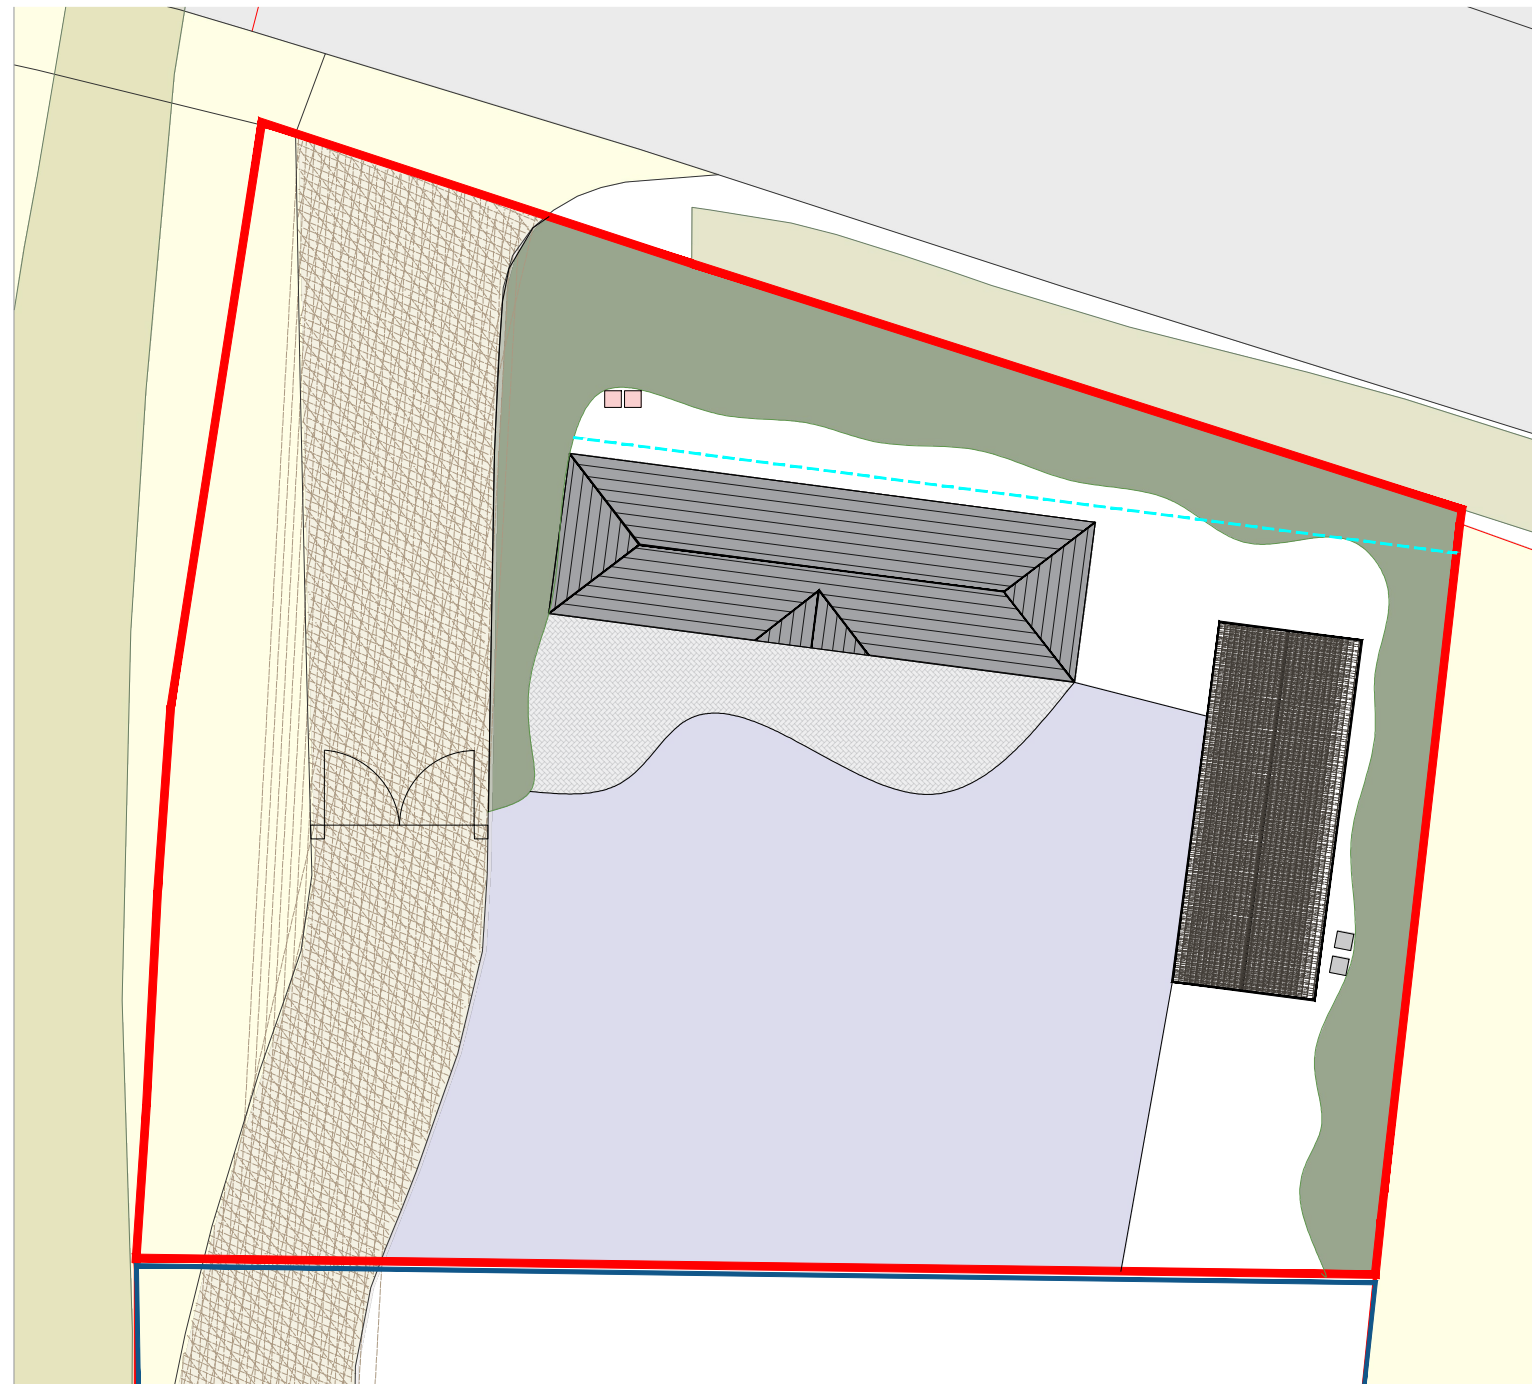


KEY:

- Dense Boundary Planting (Pre-Existing)
- Electric Gate (Pre-Existing)
- Brick Paving
- 2m High Close Boarded Fence
- Type 1 Blue Granite Parking + Turning Area (4 x Parking Spaces)
- Bird Box
- Bat Box

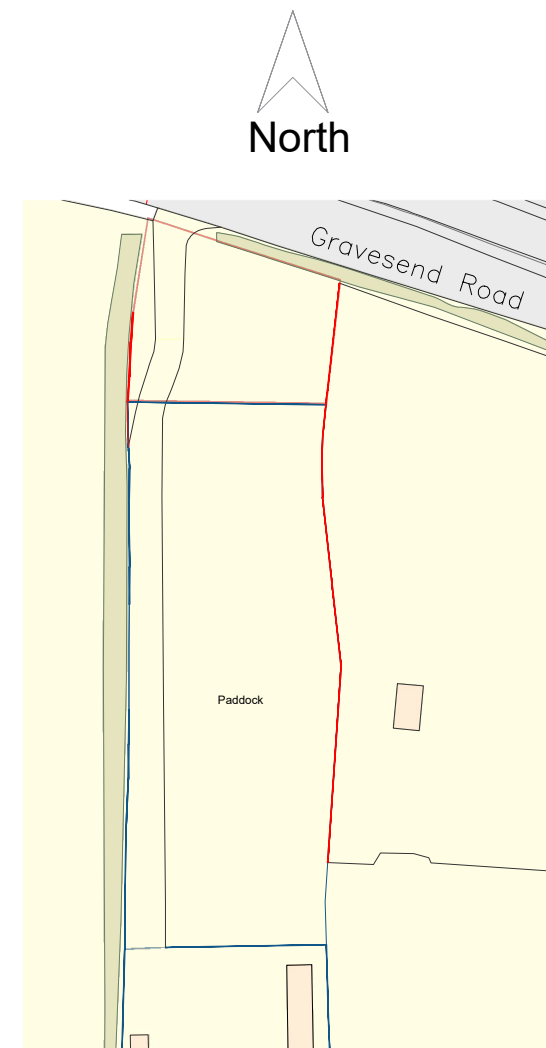

Site Location Plan
1:1250

Proposed Landscaping Plan
1:200

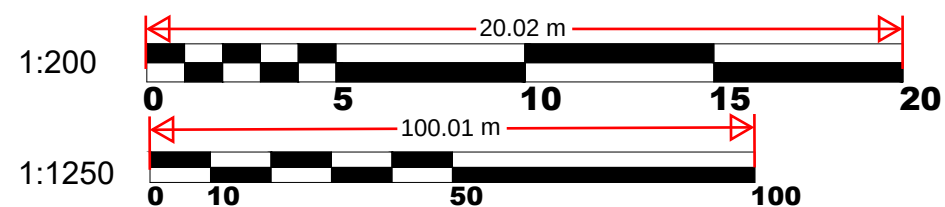

Site: Viewpoint Place Rochester Road Gravesend DA12 4TU	Title: Proposed Landscaping Plan	Scale at A3: 1:1250, 1:200	Date: 27/01/2025
		Drawing no.: 001	Revision: A