




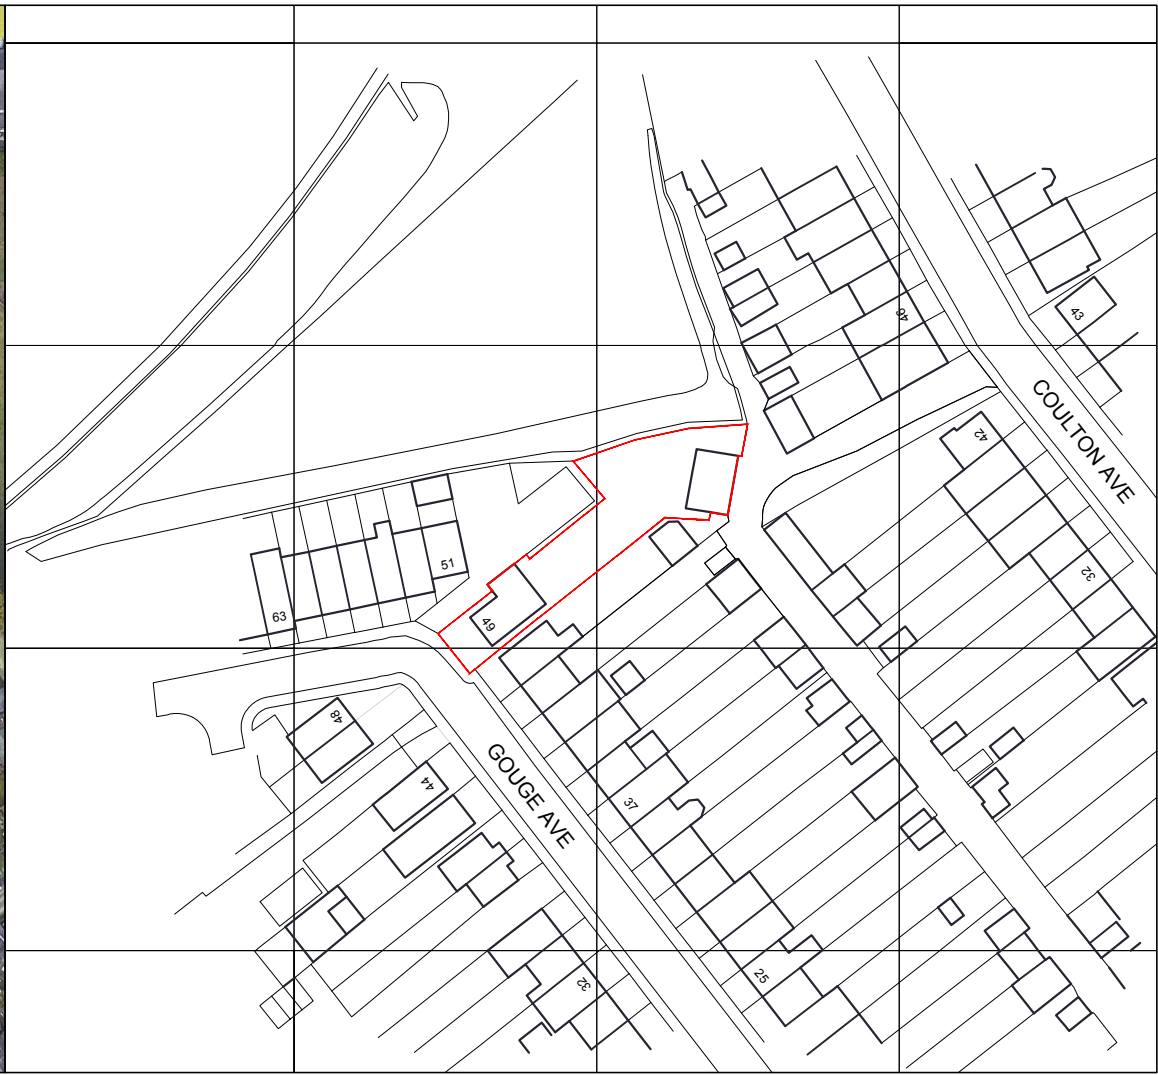


Ordnance Survey Data provided by emapsite
© Crown Copyright, All rights reserved 2013. Licence
Number 0100031673

SCALE 1: 1250 @ A1

SCALE

0m 12.5 25 62.5 125

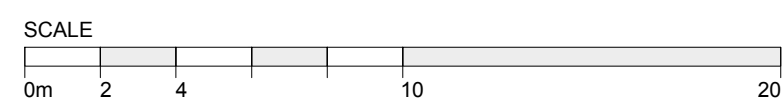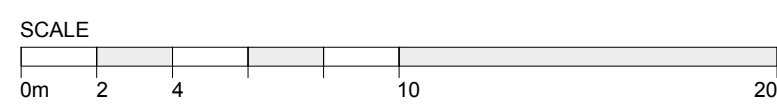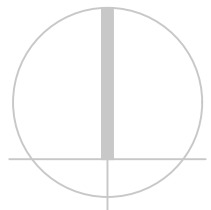

SCALE 1: 200@A1

SCALE 1: 200@A1

Project Number	Drawing Number	Rev
21307	100	P1