


Proposed Block Plan

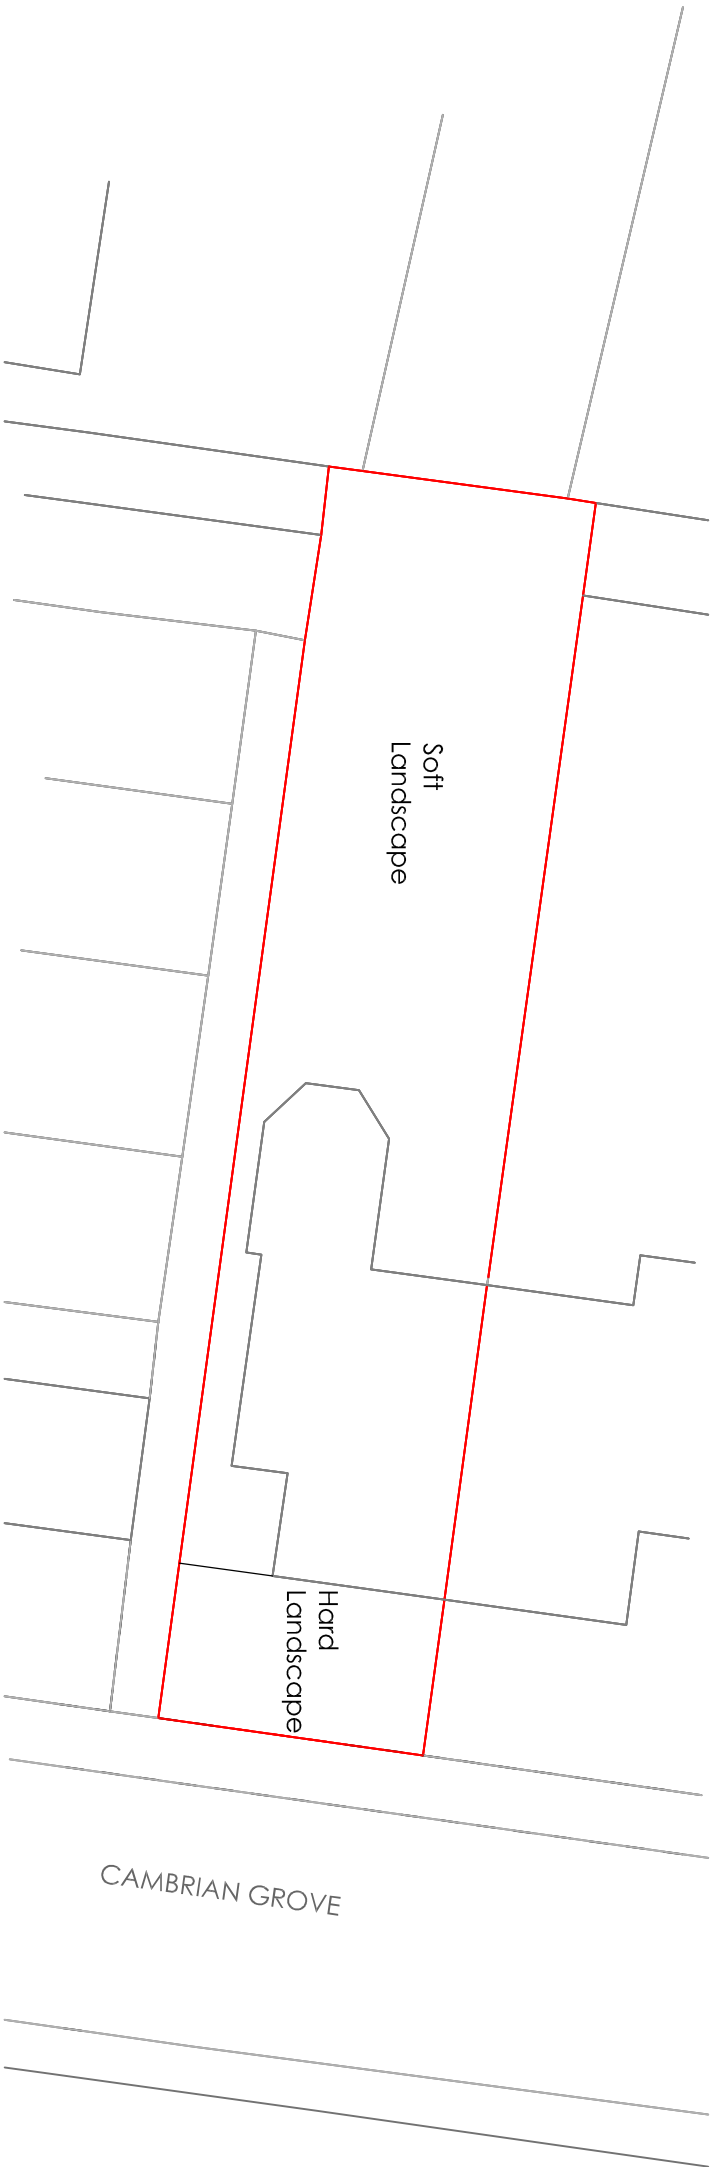

Existing Block Plan

Project			Mr Singh 3 Cambrian Grove Gravesend Kent DA11 0PU Rear Extension, Porch and Side Extension above new Porch			H Channa Picaroons Maidstone Road Platt Kent TN15 8LB Tel: 07828277909 E-mail: hbchanna@tiscali.co.uk		
Drawing Title								
Existing and Proposed Block Plans			A					
			Rev					
			Description			Date		
			Drawn			Date		
			HC			Nov 24		
			Scale			Drawing No.		
			1:200			3CG/A3/07		