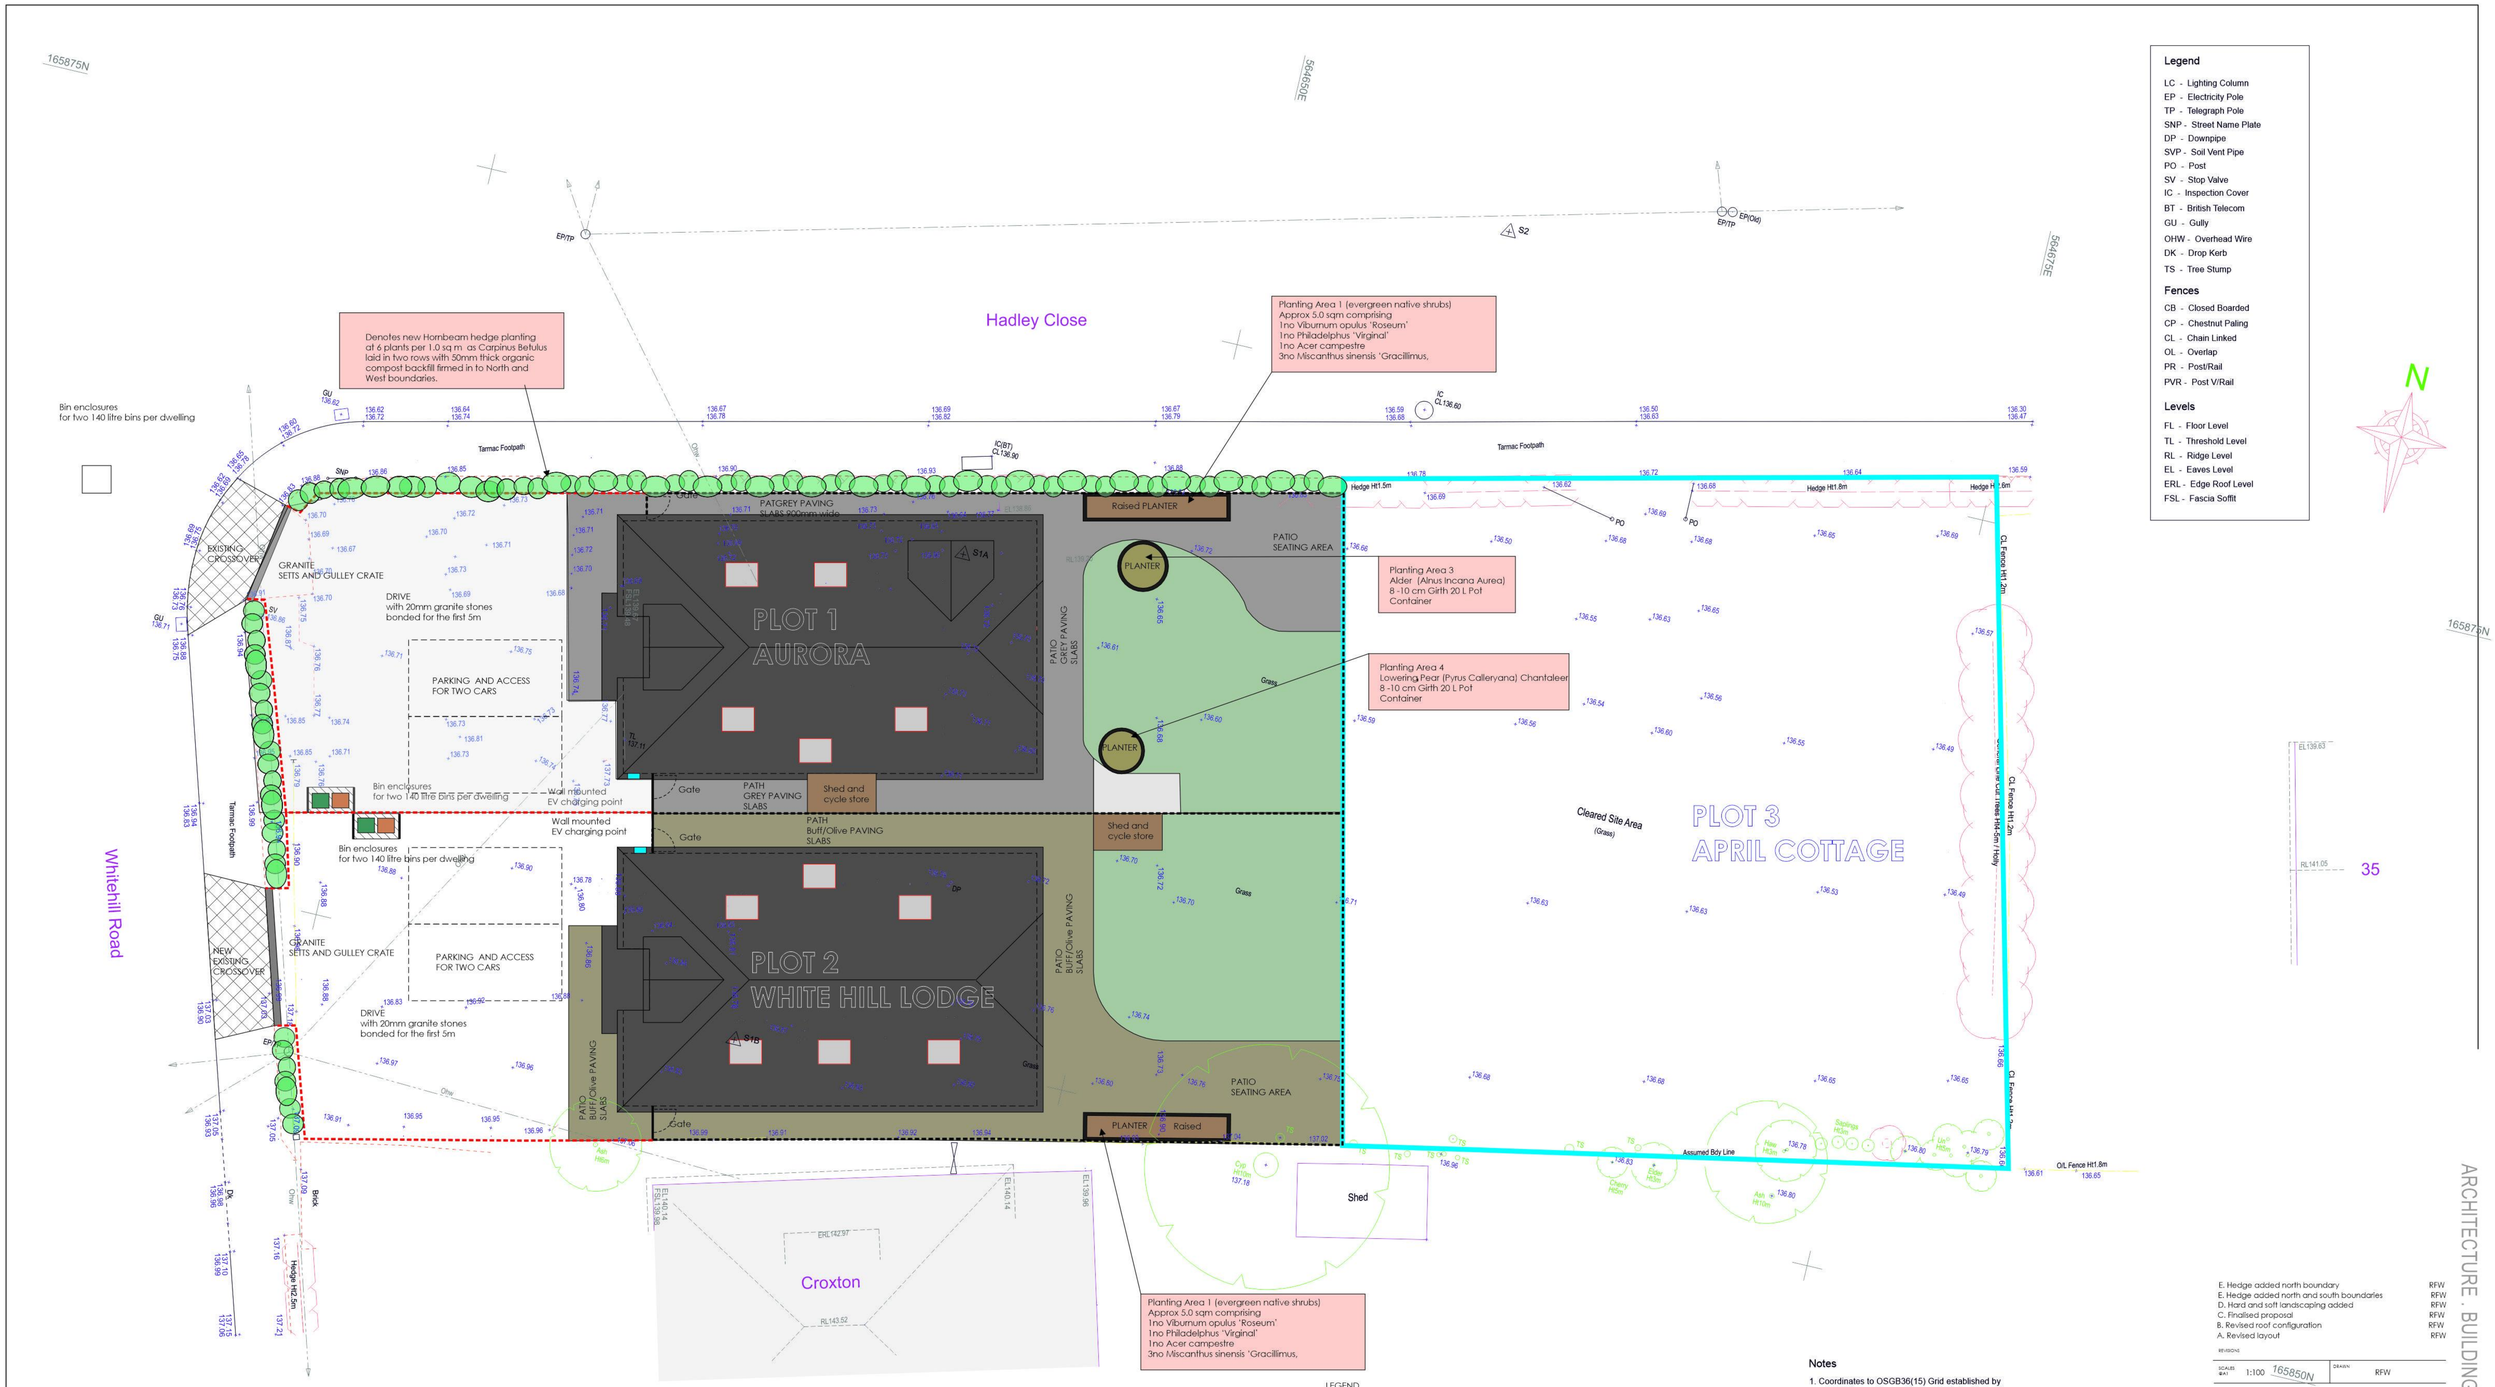

Proposed Topographical Site Plan - 1:100

Legend

LC - Lighting Column
EP - Electricity Pole
TP - Telegraph Pole
SNP - Street Name Plate
DP - Downpipe
SVP - Soil Vent Pipe
PO - Post
SV - Stop Valve
IC - Inspection Cover
BT - British Telecom
GU - Gully
OHW - Overhead Wire
DK - Drop Kerb
TS - Tree Stump

Fences

CB - Closed Boarded
CP - Chestnut Paling
CL - Chain Linked
OL - Overlap
PR - Post/Rail
PVR - Post V/Rail

Levels

FL - Floor Level
TL - Threshold Level
RL - Ridge Level
EL - Eaves Level
ERL - Edge Roof Level
FSL - Fascia Soffit

LEGEND

- Grey concrete paving slabs
- Buff/olive concrete paving slabs
- Tarmac driveways with 20mm granite stones
- Grass
- 2000mm high close board panel fencing with concrete posts
- 1200mm high close board panel fencing with concrete posts

Notes

1. Coordinates to OSGB36(15) Grid established by GPS Observations using the OS Active Network
2. Levels based on OS(GPS) Datum established by GPS Observations using the OS Active Network
3. Tree Girths plotted to scale with approx heights indicated Species may require expert verification

SURVEY STATIONS

Name	Easting	Northing	Height
S1	564610.614	165859.448	136.845
S2	564657.793	165880.615	136.753
S1A	564642.866	165866.286	136.680
S1B	564639.224	165849.146	136.801

0 1m 2m 4m 6m 8m 10m
1:100 SCALE BAR

E. Hedge added north boundary	RFW
E. Hedge added north and south boundaries	RFW
D. Hard and soft landscaping added	RFW
C. Finalised proposal	RFW
B. Revised roof configuration	RFW
A. Revised layout	RFW

REVISIONS

SCALES @A1: 1:100 165850N — DRAWN: RFW

DATE: March 2026

DRAWING: Proposed Topographical Site Plan

PROJECT
Proposed 2 No New Dwellings
Linden Whitehill Road Meopham Kent
Kent DA13 0NY
for: Mr K and Mr M Gilleeny

WARD + ASSOCIATES
LIME TREE HOUSE PROSPECT ROAD
HYTHE KENT CT21 5NN
M: 07771 863940
E: roger@wardassociates.co.uk W: www.wardassociates.co.uk

DRAWING NUMBER 0720.WD.02F
A B C D E F

ARCHITECTURE . BUILDING SURVEYING . PROJECT MANAGEMENT