




FRONT ELEVATION

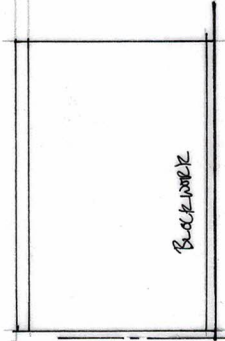




SIDE ELEVATION

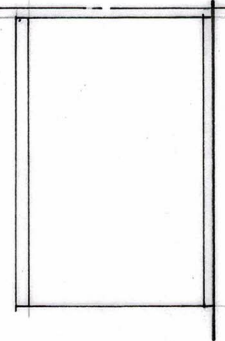

SIDE ELEVATION

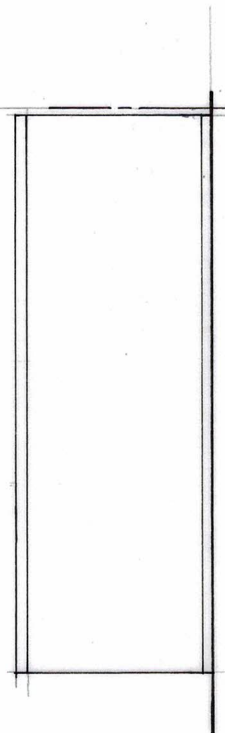

REAR ELEVATION

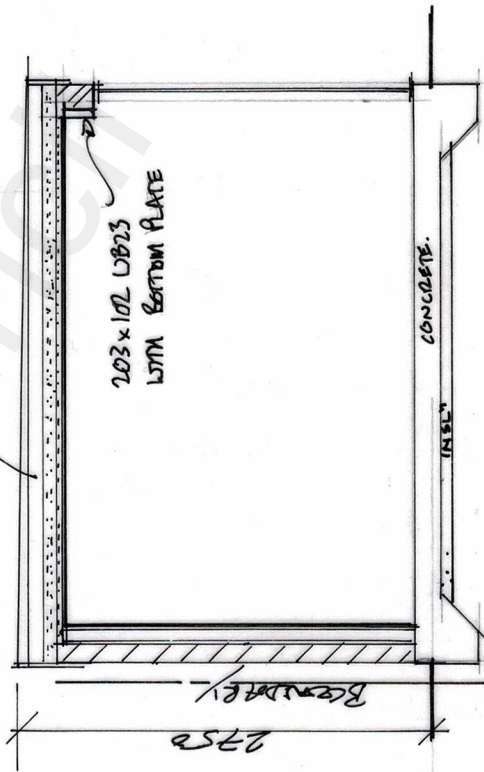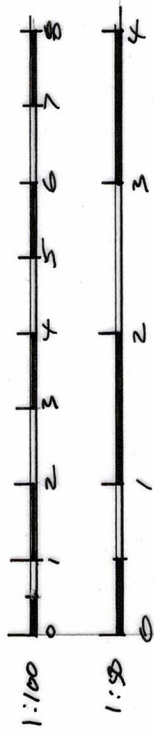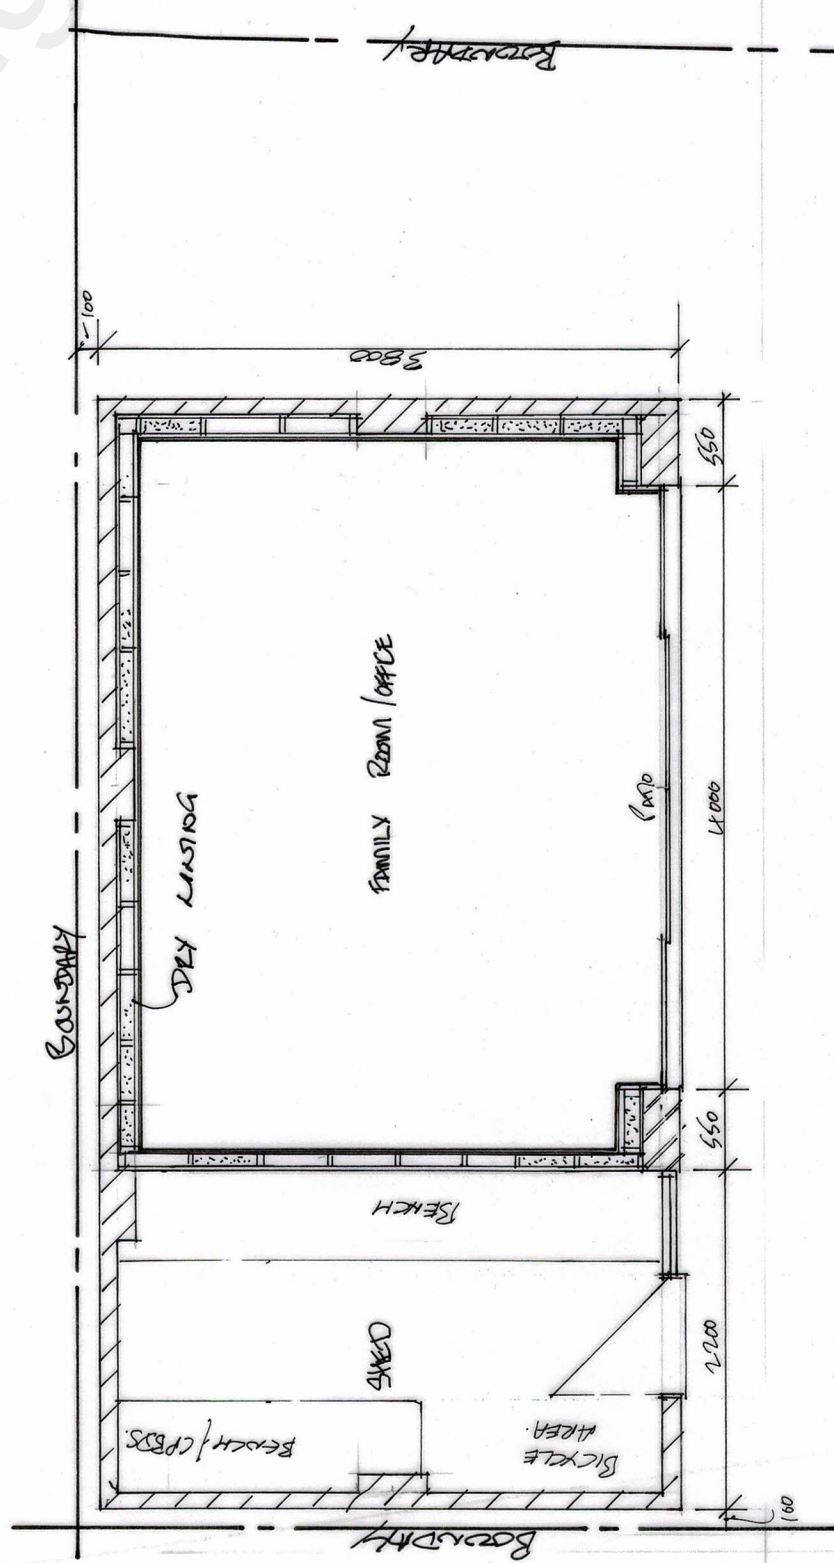

SINGLE STOREY REAR EXTENSION AND REAR ANNEXE		MR. P. DEWBERRY 72 CLIPPER CRESCENT GRAVESEND	150	1/100	13/9/21
REAR ELEVATION		REAR ELEVATION			