
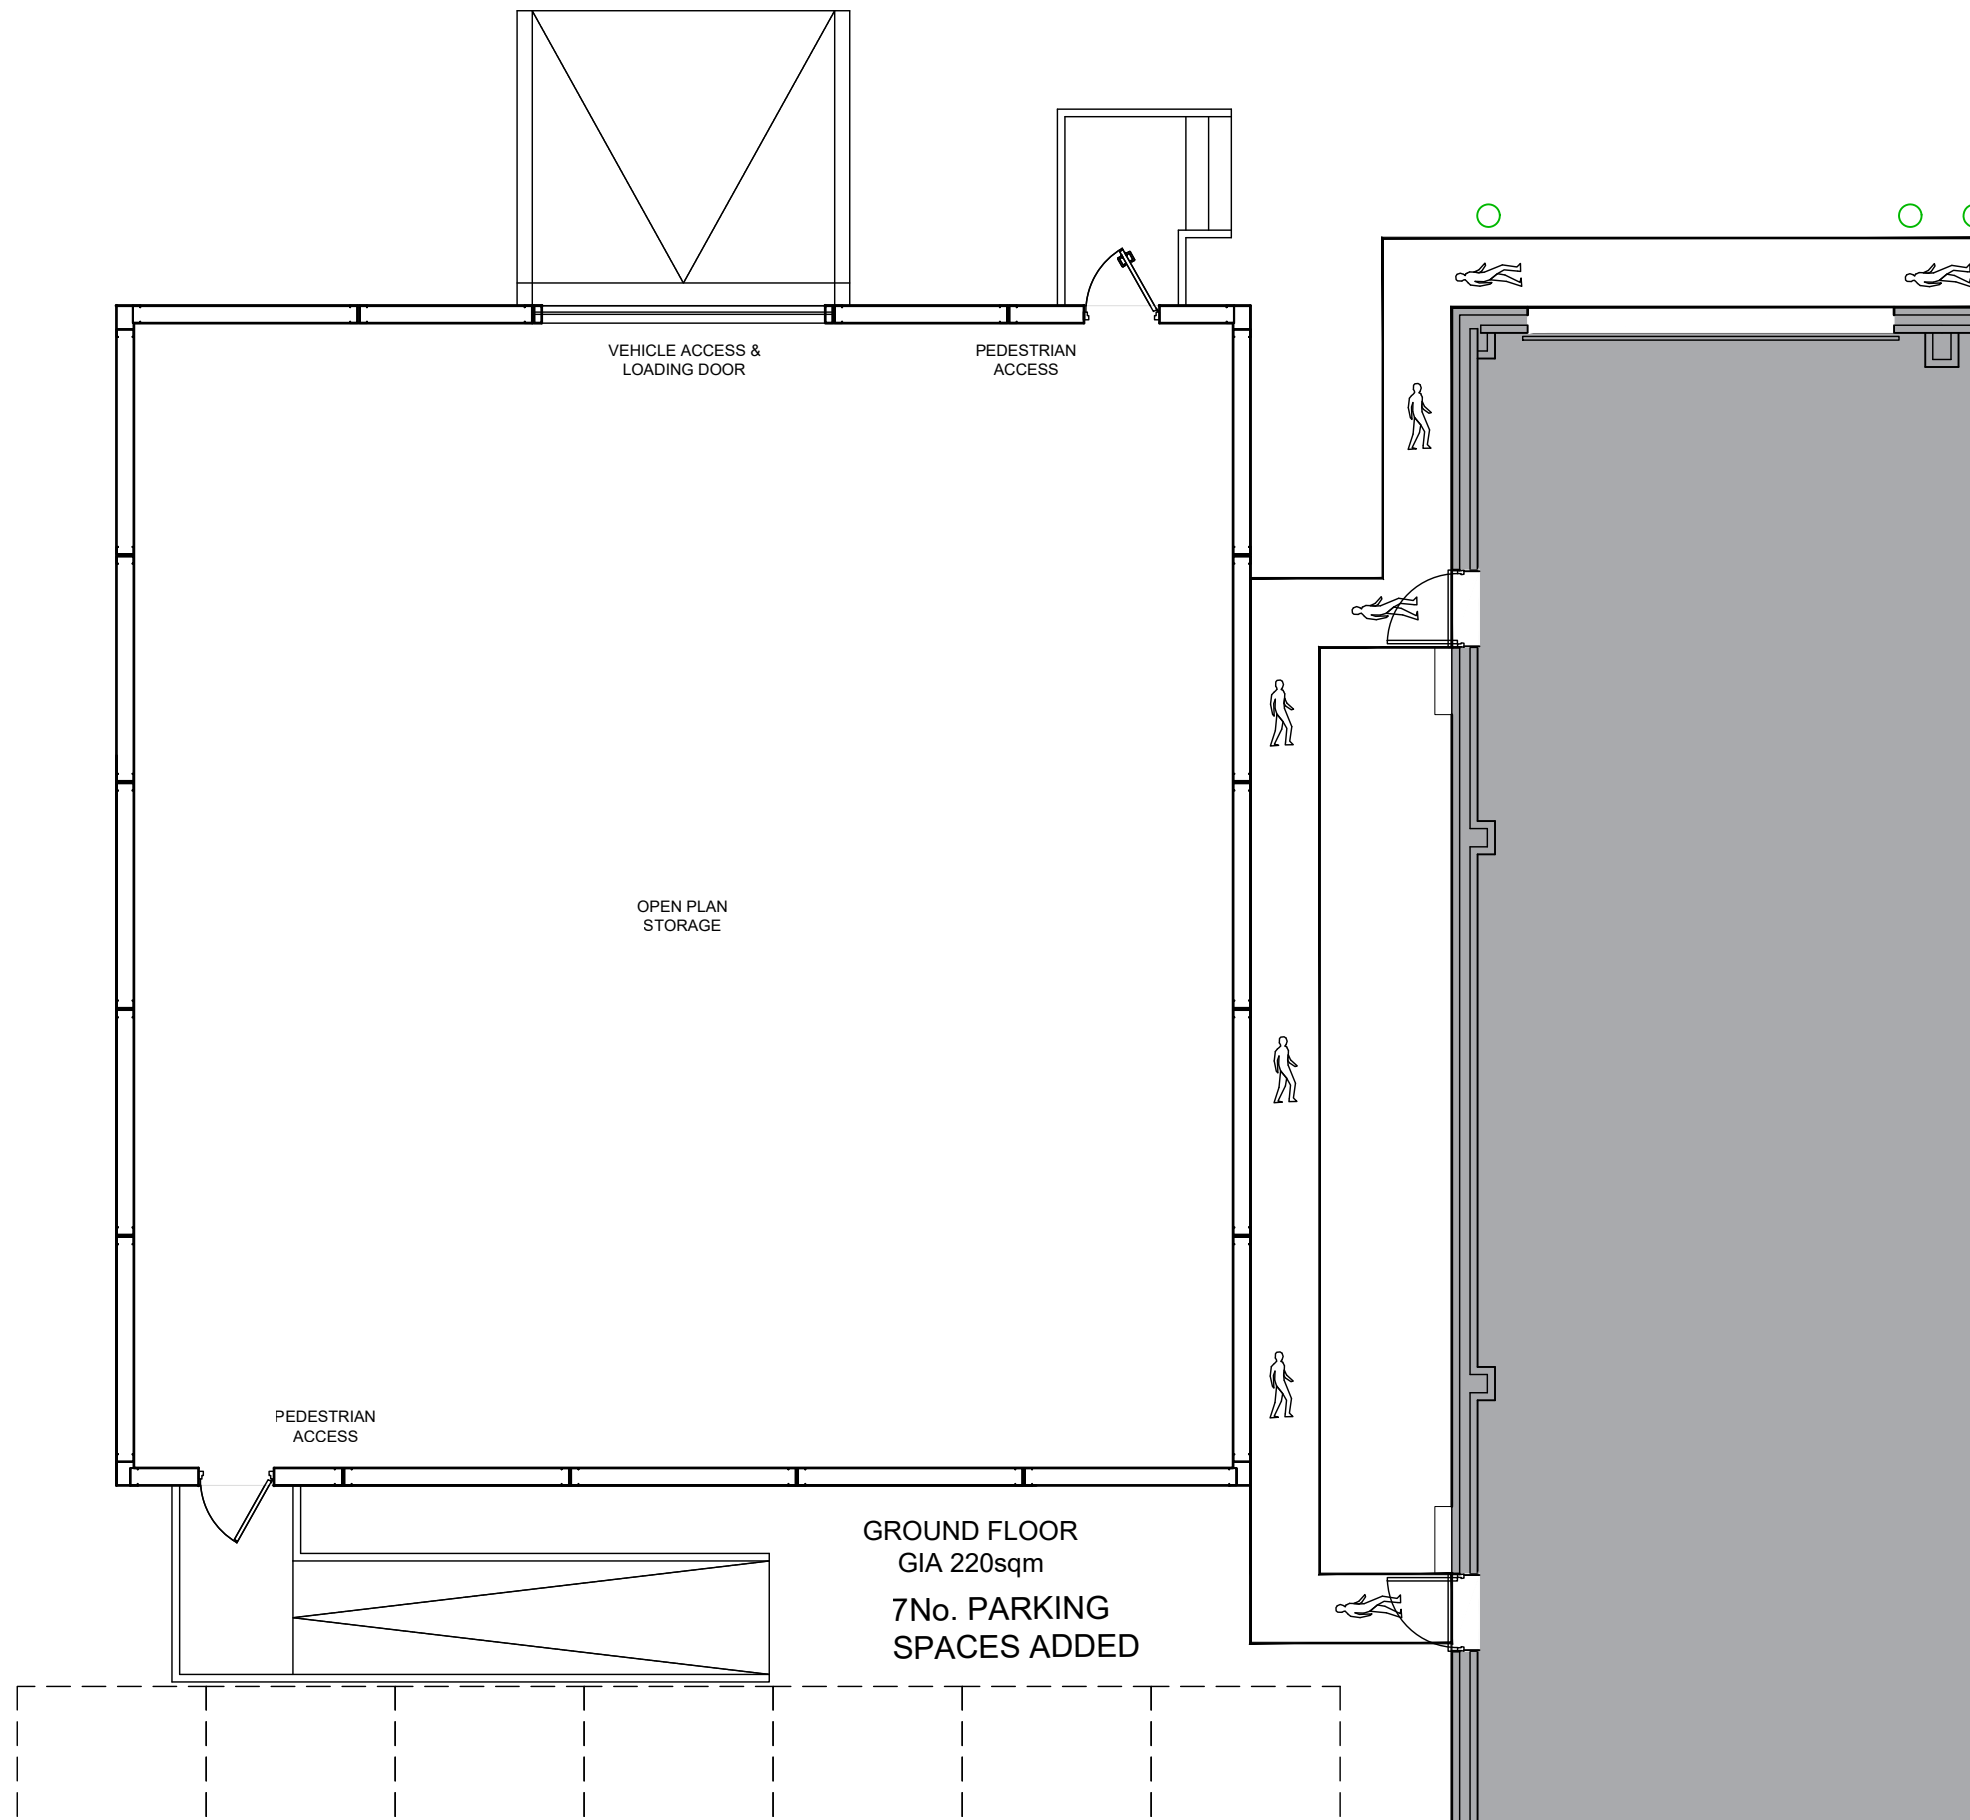


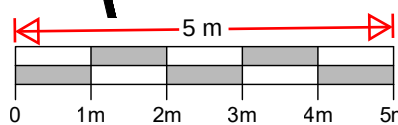

GENERAL NOTES:

ALL DIMENSIONS ARE TO BE CHECKED ON SITE WITH ANY DISCREPANCIES REPORTED TO THE ARCHITECT PRIOR TO THE WORKS BEING CARRIED OUT.

ALL WORKS ARE TO BE IN ACCORDANCE WITH THE PLANNING APPROVAL AND ANY SUBSEQUENT APPROVED LOCAL AUTHORITY PLANNING CORRESPONDENCE INCLUDING DRAWINGS, DOCUMENTS AND REPORTS.

ALL WORKS ARE TO COMPLY WITH THE BUILDING REGULATIONS, BRITISH STANDARDS, CODE OF PRACTICE, AND ANY LOCAL STATUTORY REQUIREMENTS.

ALL WORKS ARE TO COMPLY WITH CURRENT HEALTH AND SAFETY LEGISLATION, H.S.E. RECOMMENDATIONS/GUIDANCE AND THE CURRENT C.D.M. REGULATIONS.

P02	PLANNING RESUBMISSION	IC	MB	10.07.24
P01	PLANNING SUBMISSION	IC	GC	18.03.24
rev	description	drwn	auth	date

DO NOT SCALE OFF THIS DRAWING

© LEACH RHODES WALKER 2001

LeachRhodesWalker

Architects

info@lrw.co.uk | www.lrw.co.uk
H.Q. 50 Dearmans Place Manchester M3 5LH

Manchester
+44 (0)161 833 0211

London
+44 (0)207 993 1363

CLIENT			
KEDDY CONSTRUCTION			
PROJECT			
DALEFIELD WAY			
DOCUMENT NAME			
8352-LRW-ZZ-00-DR-A-00-118			
DESCRIPTION			
PROPOSED STORAGE GROUND FLOOR PLAN			
REVISION		SCALE	
P02		1:100@ A3	
LRW PROJECT No.	DATE CREATED	CREATED BY	AUTHORISED BY
8352	06.03.24	IC	GC
PURPOSE OF ISSUE			
PLANNING ☒ BUILDING REGS ☐ TENDER ☐ PRELIM.COMMENT ☐ APPROVAL ☐ CONSTRUCTION ☐			