




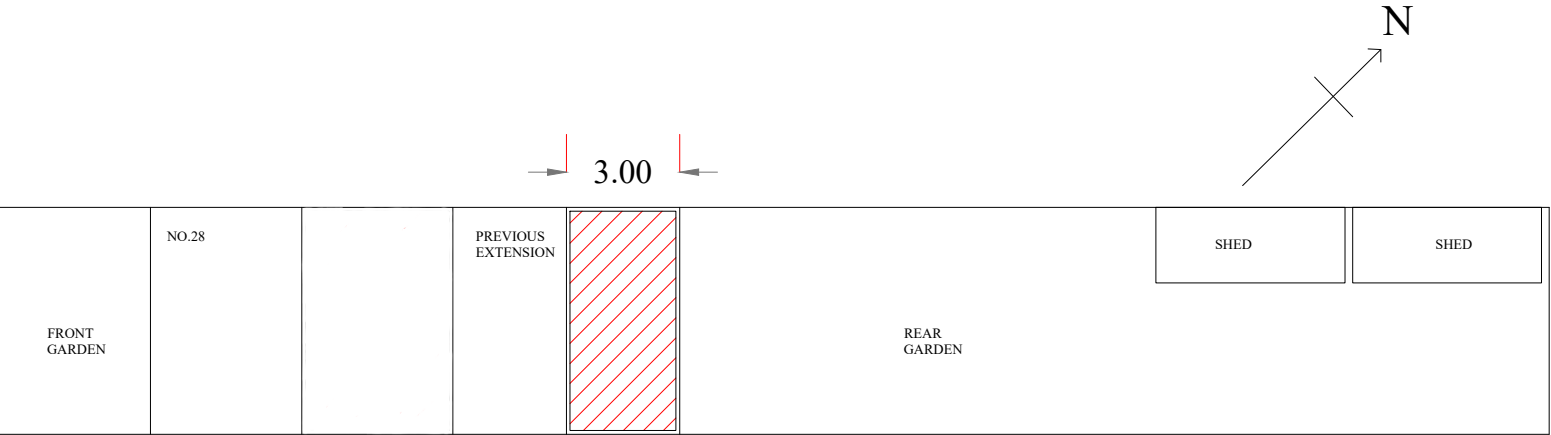

PROPOSED BLOCK PLAN 1:200

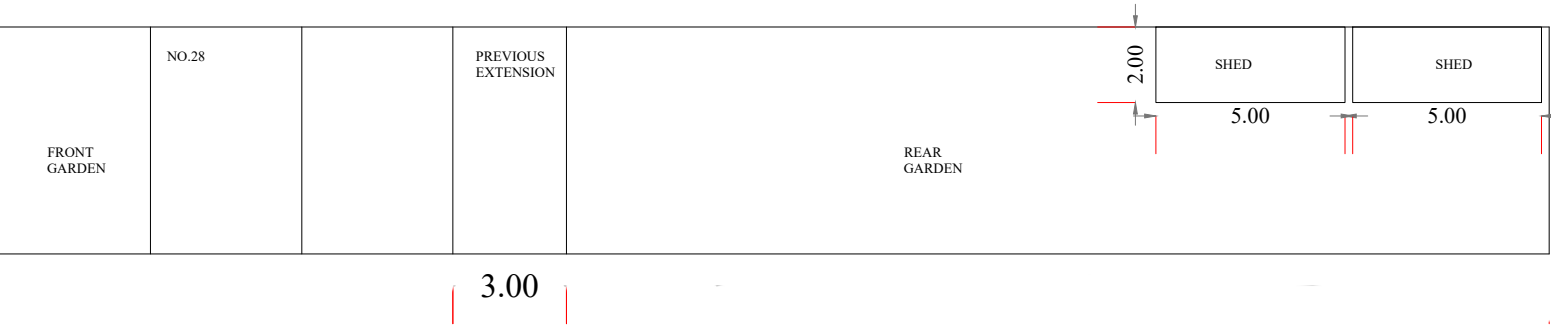

EXISTING BLOCK PLAN 1:200

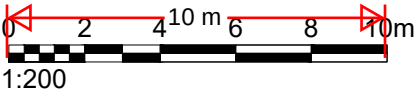

PROPOSAL REAR
EXTENSION

ADDRESS:
28 COUTON AVENUE
DA11 8DY

DRAWING:
BLOCK PLAN

DRAWING NO:
01

PAPER SIZE: A3	SCALE: 1:200
-------------------	-----------------