




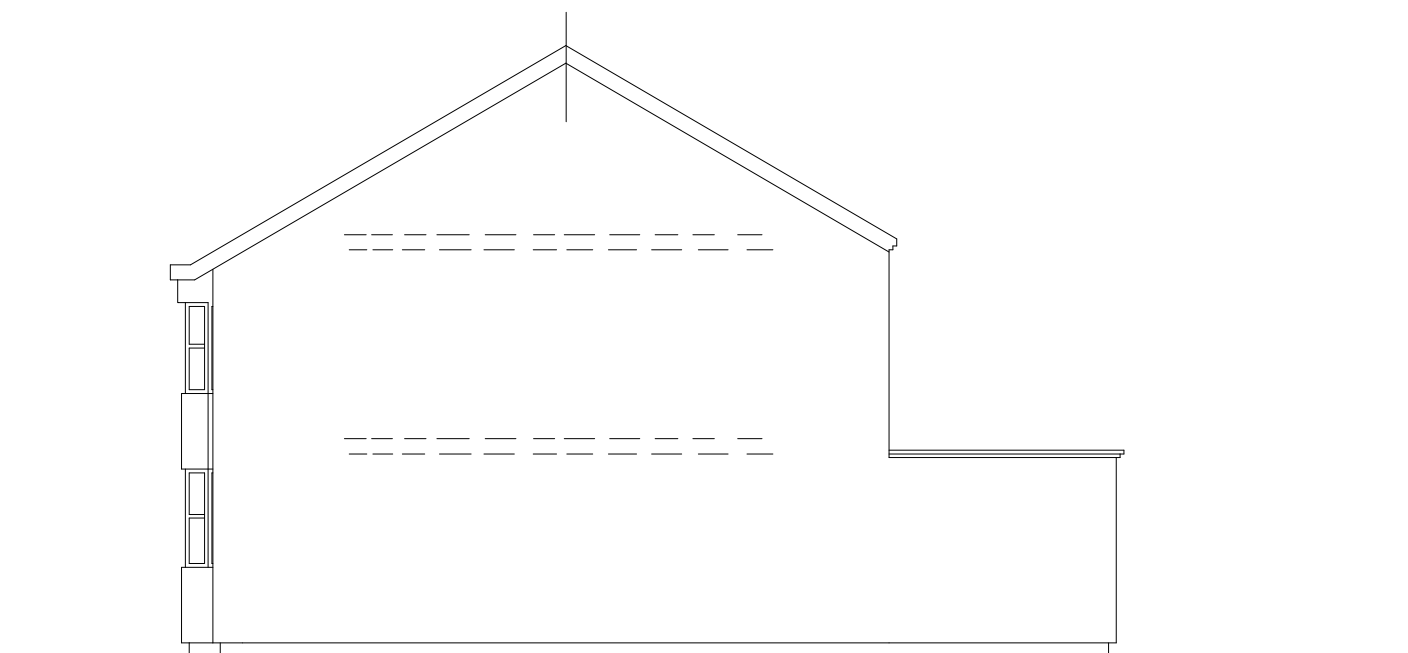

EXISTING SIDE ELEVATION 1:100

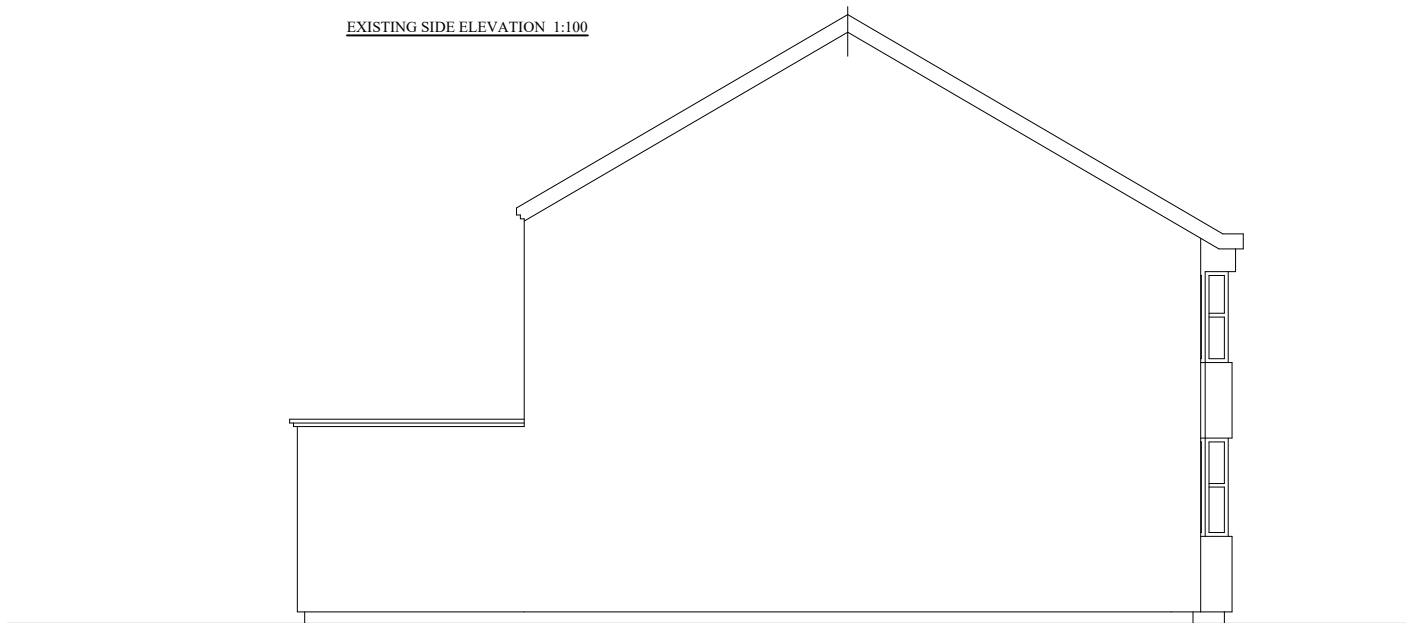

EXISTING SIDE ELEVATION 1:100

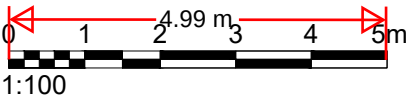

PROPOSAL REAR
EXTENSION

ADDRESS:
28 COUTON AVENUE
DA11 8DY

DRAWING:
EXISTING SIDE
ELEVATION

DRAWING NO:
06

PAPER SIZE:
A3

SCALE:
1:100