




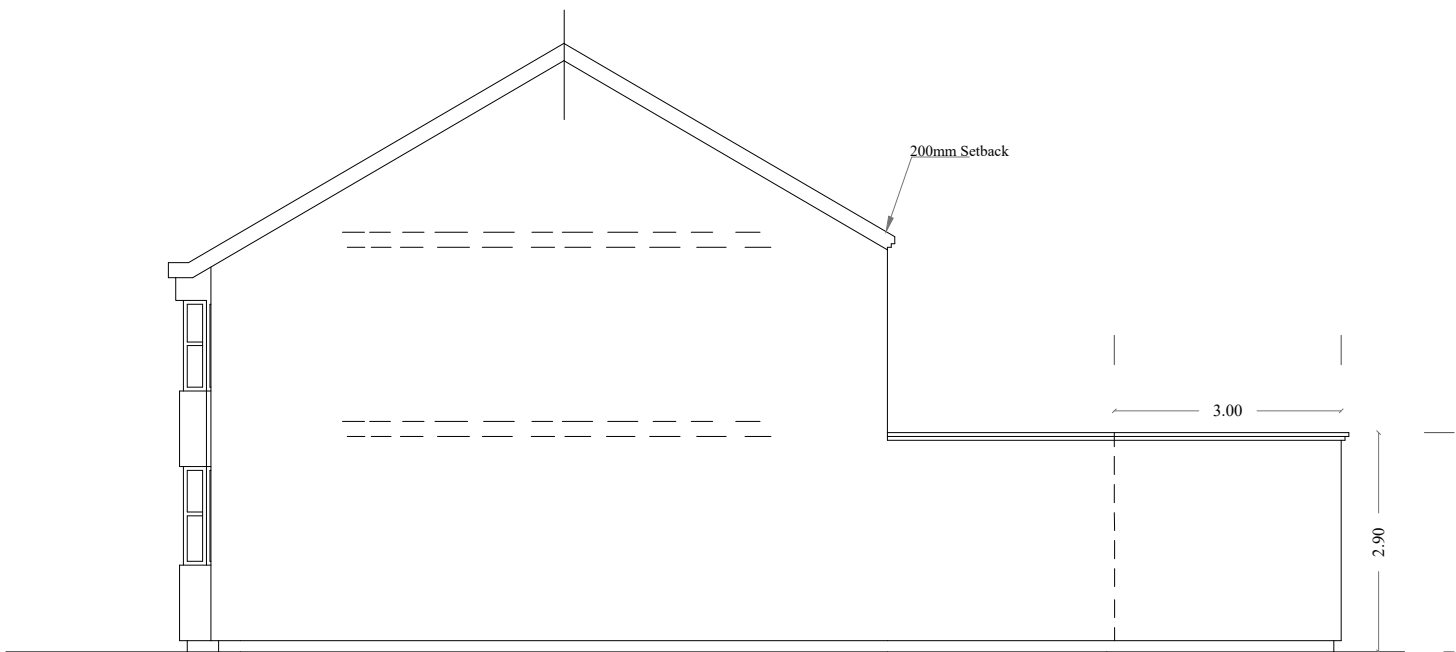

PROPOSED SIDE ELEVATION 1:100

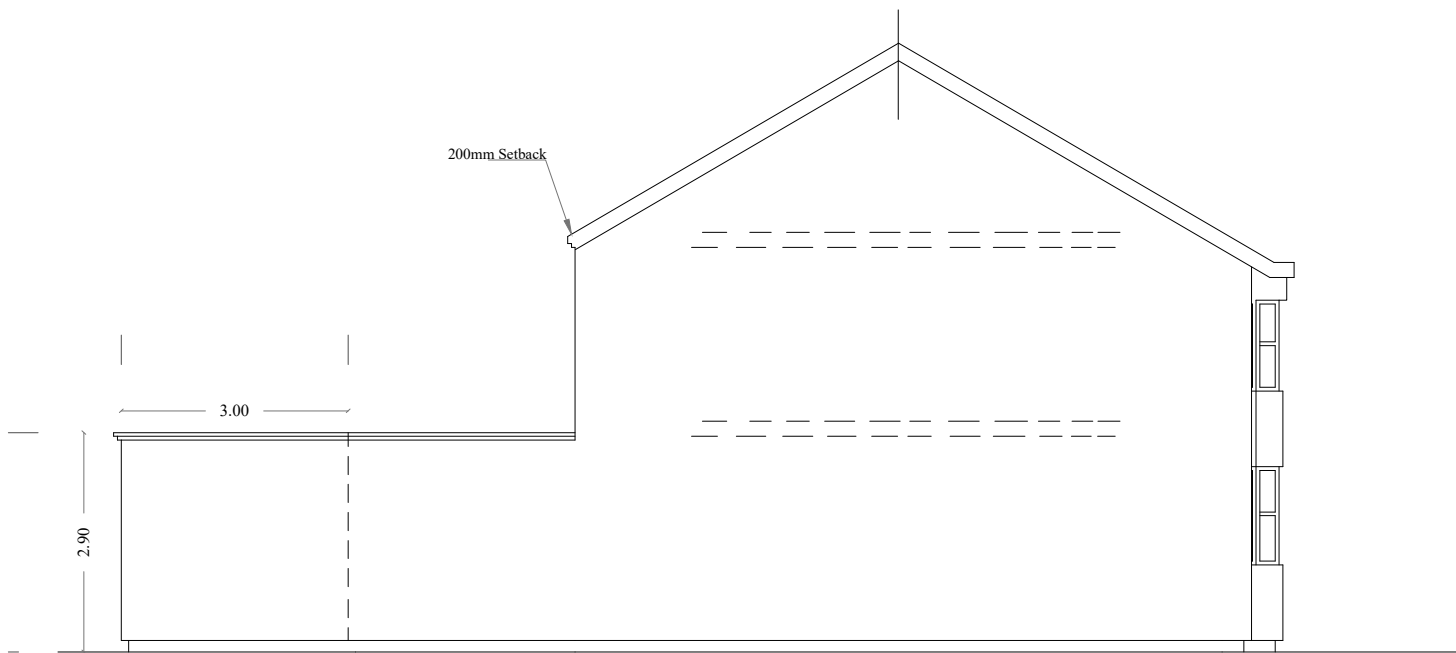

PROPOSED SIDE ELEVATION 1:100

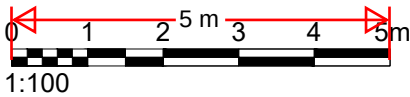

PROPOSAL REAR
EXTENSION

ADDRESS:
28 COUTON AVENUE
DA11 8DY

DRAWING:
PROPOSED SIDE
ELEVATION

DRAWING NO:
07

PAPER SIZE: A3	SCALE: 1:100
-------------------	-----------------