

LOCATION PLAN

148 Parrock Street, Gravesend, Kent, DA12 1EY



The Furnace
The Maltings
Princes Street
Ipswich
Suffolk
IP1 1SB

t: 01473 407911
e: enquiries@planningdirect.co.uk
w: planningdirect.co.uk

TITLE: Location Plan		
DATE: 06/09/21		
REF: 0801	DRAWING: 01	REVISION: 1
SCALE: 1:1250		SHEET SIZE: A4
DRAWN BY: SH		CHECKED BY: EC
CONTACT: seth@planningdirect.co.uk		

CLIENT: ITAYI MANDIZHA

APPLICATION SUMMARY:


Full planning application for change of use from shop (Class E) to hot food takeaway (Sui Generis) with installation of extractor fan to rear and retention of new signage to principal elevation.

KEY:



NOTES:

- Aerial map shown for reference only, scale is approximate to location plan @1:1250

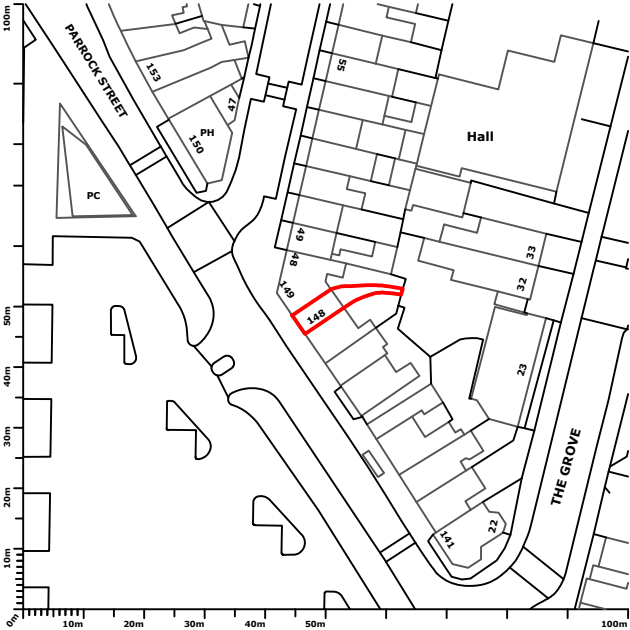

Ordnance Survey®
Ukmapcentre.com

Serial number: 222571
© Crown copyright and database right 2021
Ordnance Survey licence 100048957
Reproduction in whole or in part is prohibited
without the prior permission of Ordnance Survey

