




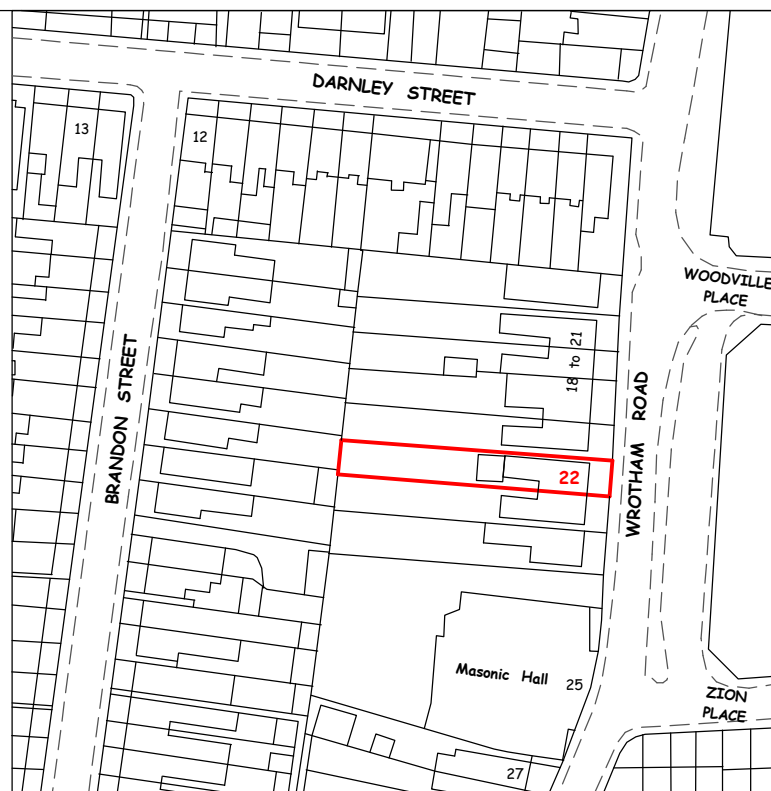

LOCATION PLAN
(Scale: 1 in 1250)

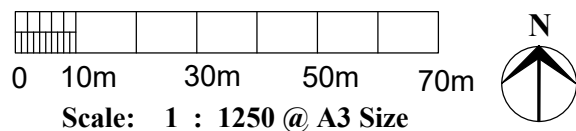

BLOCK PLAN
(Scale: 1 in 500)

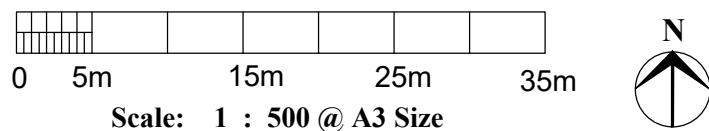

22 WROTHAM ROAD
REAR EXTENSION

See Drg. Nos:

No. 01 (Rev. A) for EXISTING PLANs & ELEVATIONs

No. 02 (Rev. A) for PROPOSED PLANs & ELEVATIONs

RAER SINGL E STOREY EXTENSION

Scale: 1 : 100

Date: Apr. 2021

at
22 Wrotham Road, Gravesend
DA11 0PA

LOCATION PLANS

For Client: Mr Devinder Harry

Drawing No. DSH - 22 - 03 (Rev.A)