


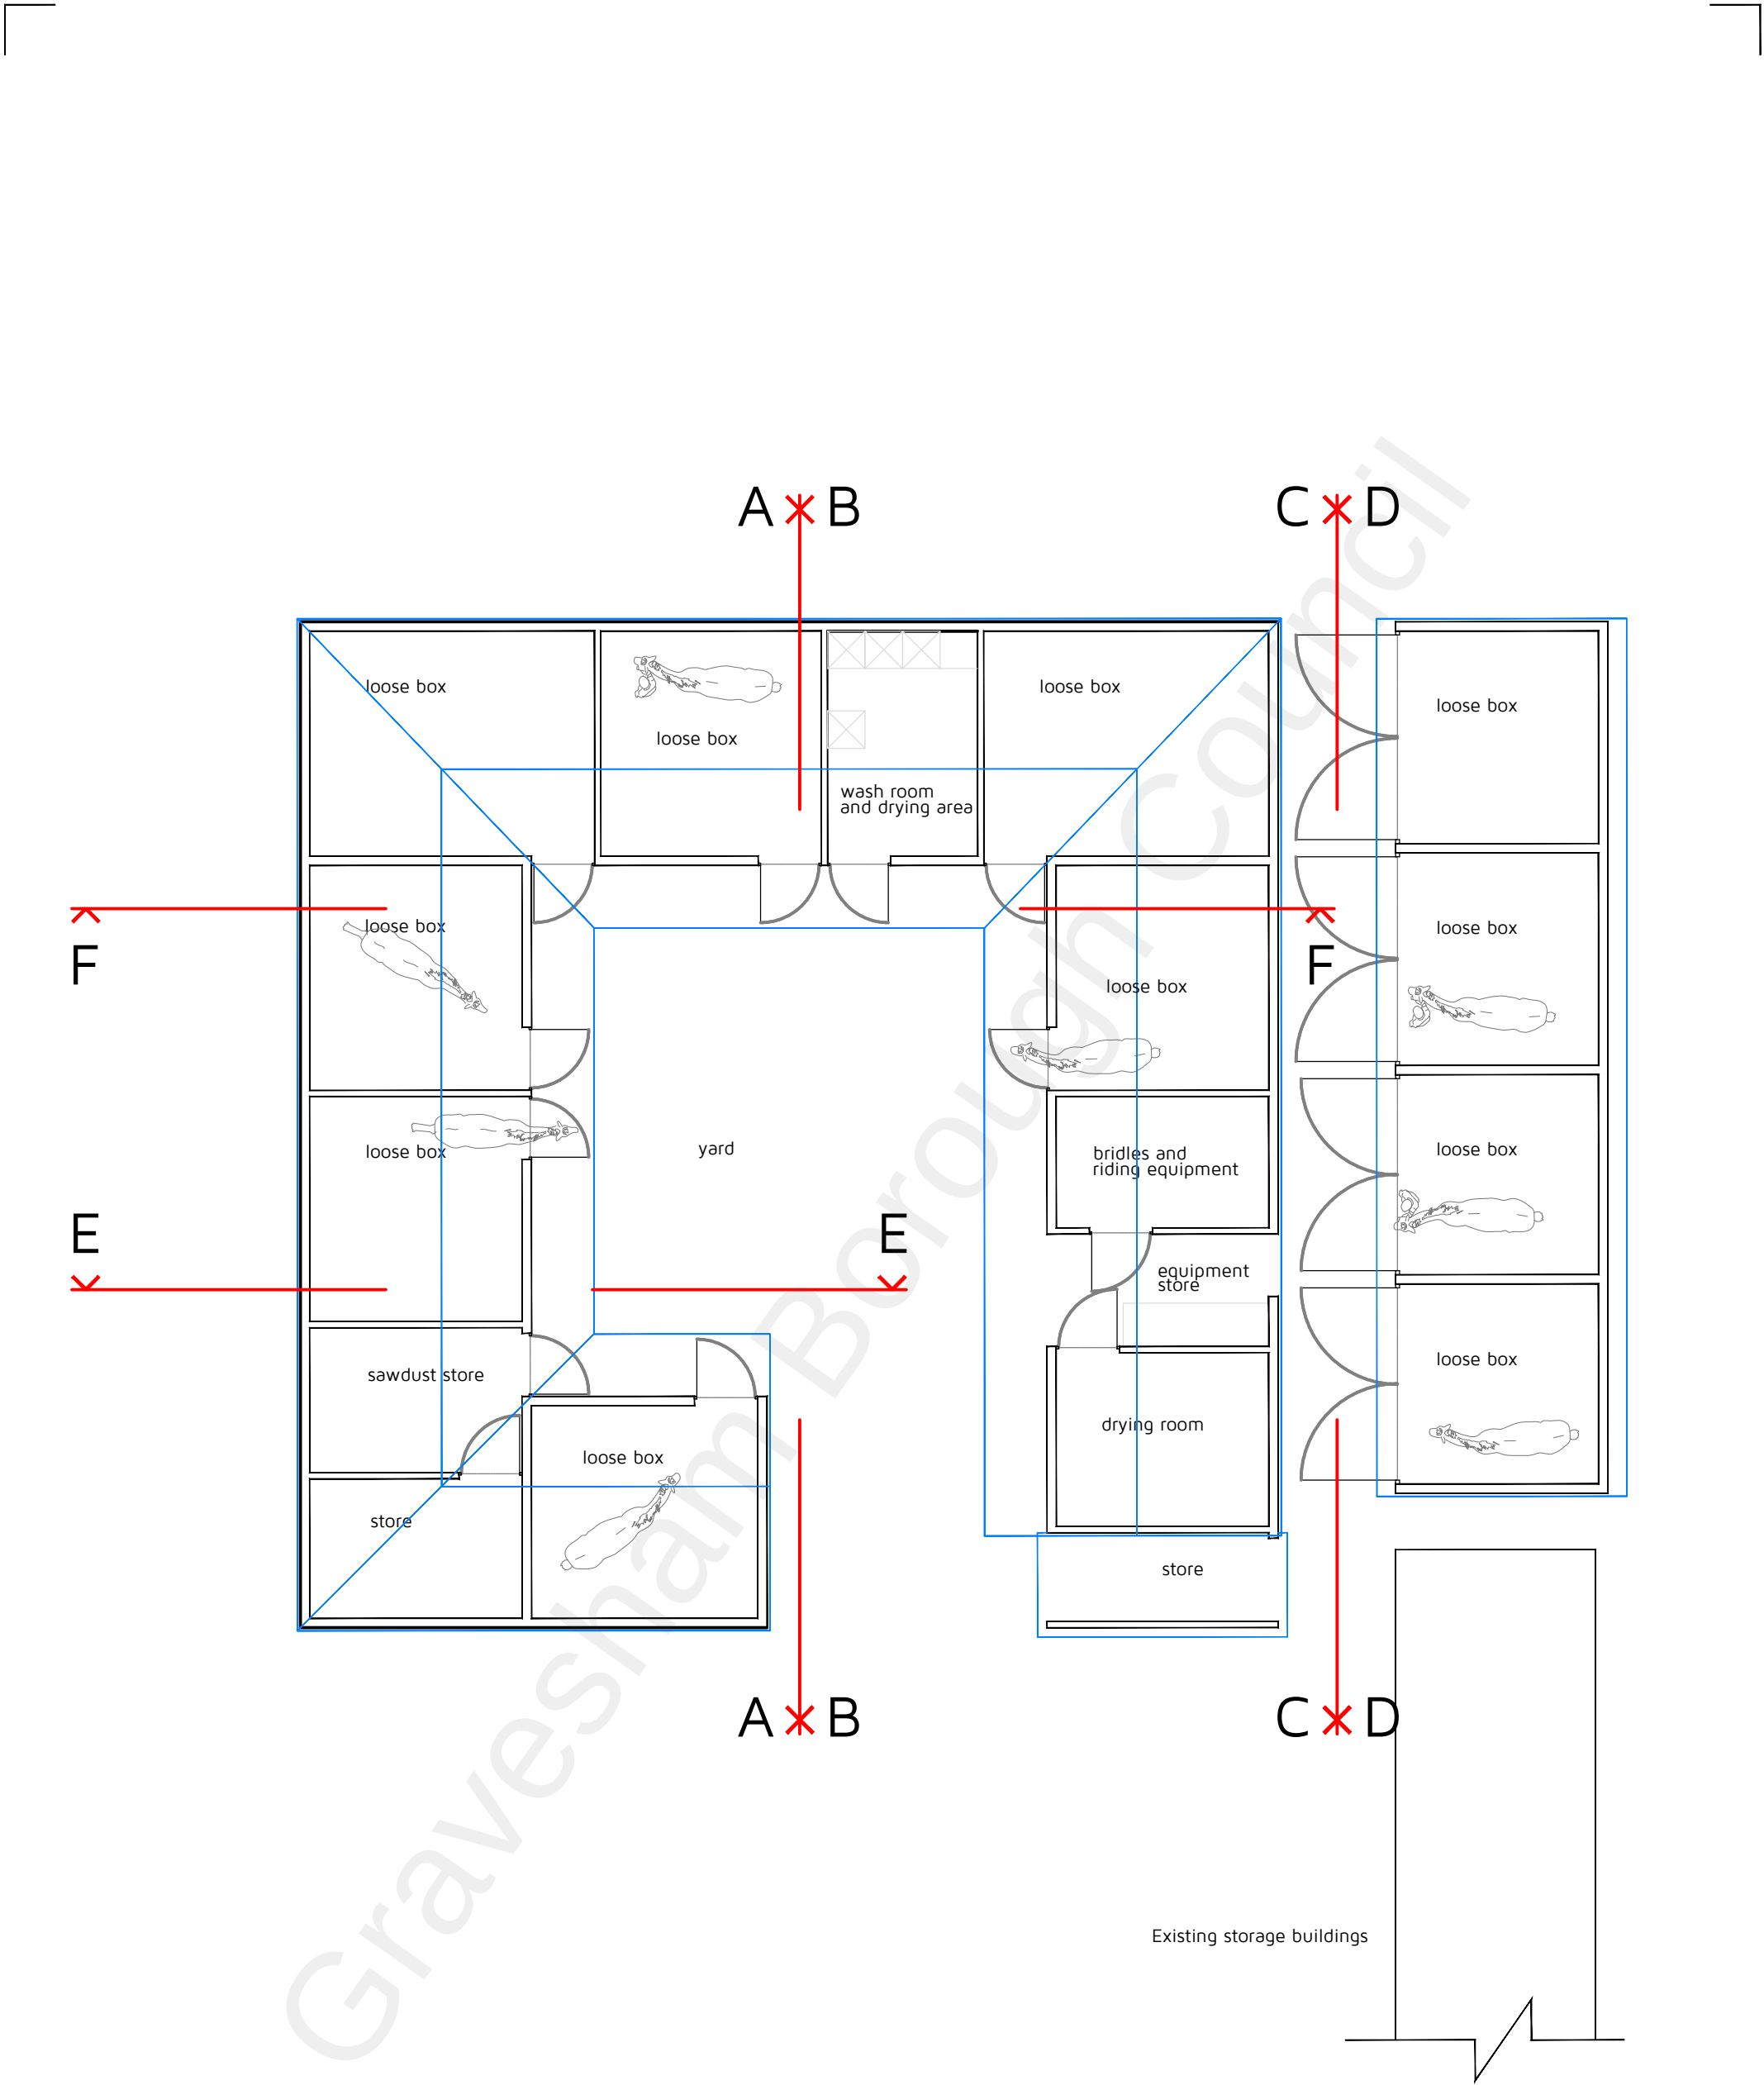

Existing Stables Layout Plan
1:100 @ A3