



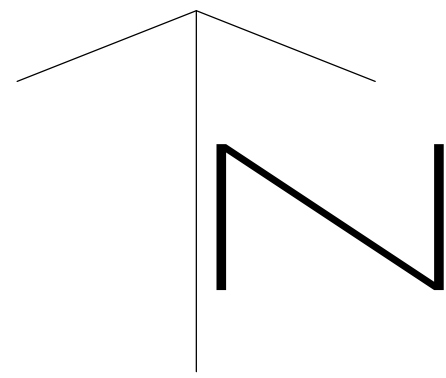

EXISTING BLOCK PLAN

SCALE 1:200

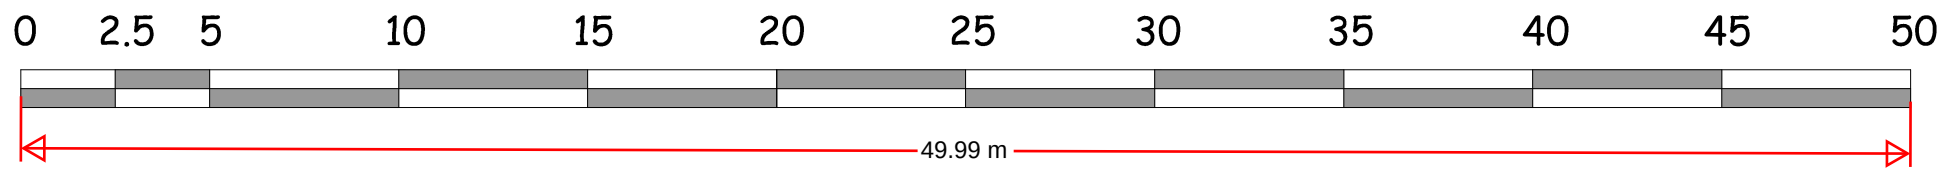

PROPOSED BLOCK PLAN

SAHOTA ARCHITECTURAL SERVICES			
CLIENT		Mr & Mrs Plaha	
SITE		335 Wrotham Road Istead Rise Gravesend Kent DA13 9JH	
DRAWING TITLE		Existing & Proposed Block Plan	
SCALE		1:200 @A1	
DATE	August 2025	DRAWING NO.	25/06/05

All dimensions to be verified on site before works