



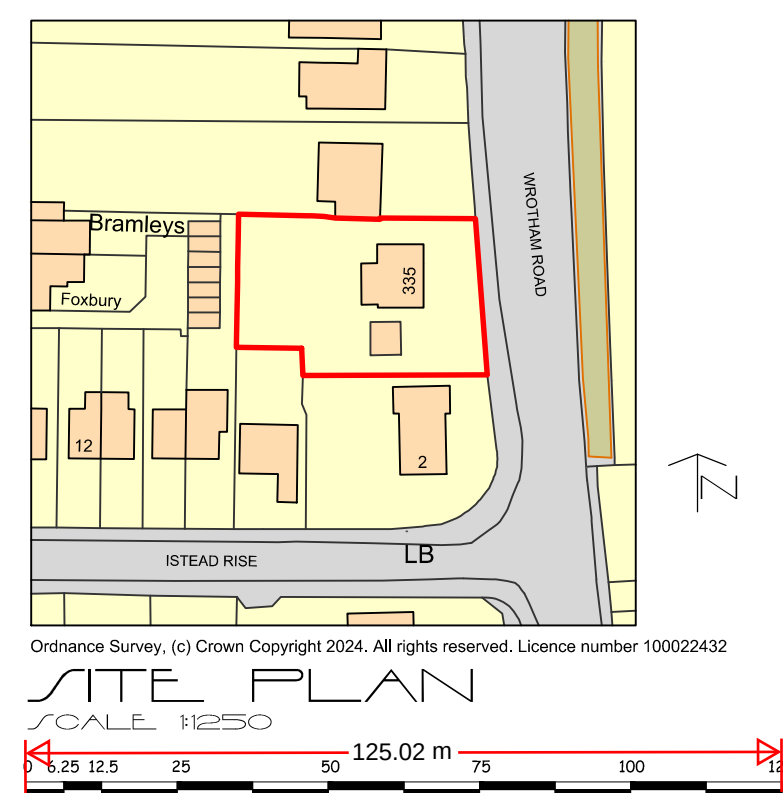

GROUND FLOOR

SCALE 1:50

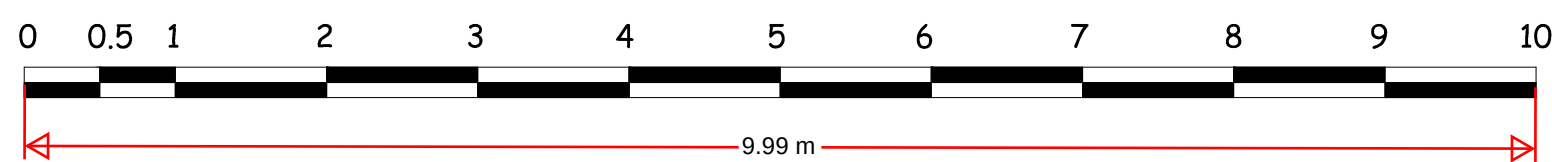

FIRST FLOOR

SAHOTA ARCHITECTURAL SERVICES			
CLIENT		Mr & Mrs Plaha	
SITE		335 Wrotham Road Istead Rise Gravesend Kent DA13 9JH	
DRAWING TITLE		Existing Plan & Elevations	
SCALE		1:50 1:100 1:1250 @A1	
DATE	November 2024	DRAWING NO.	25/06/02

All dimensions to be verified on site before works