

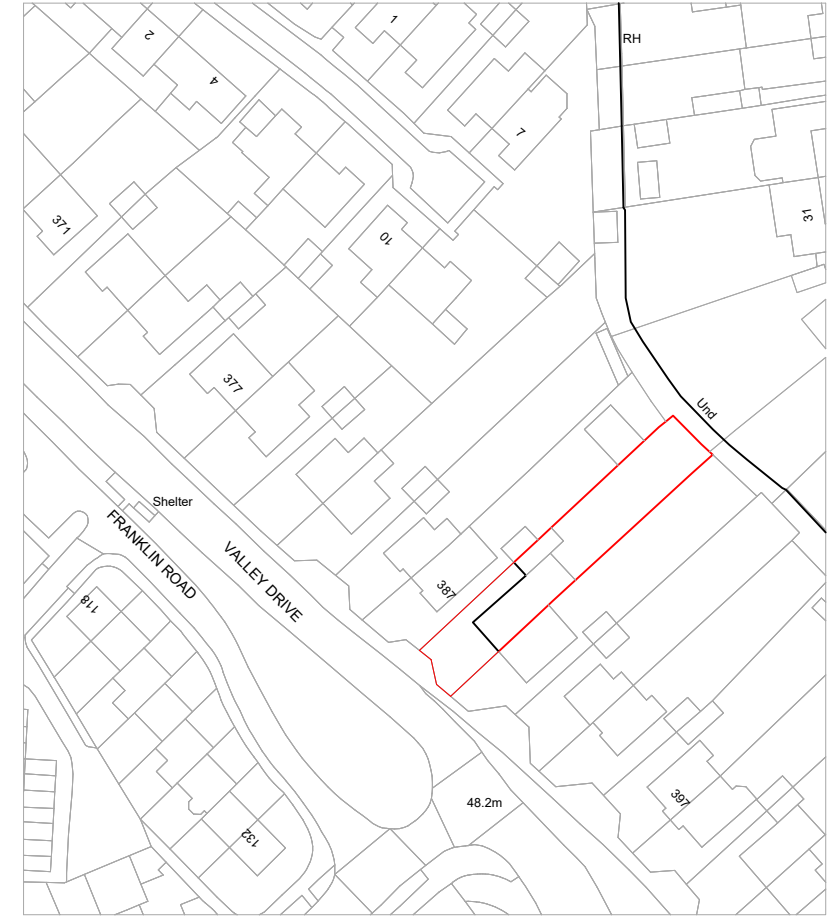


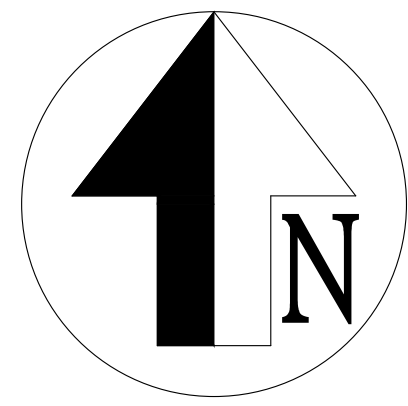


LOCATION PLAN

Scale 1:1250 @ A1

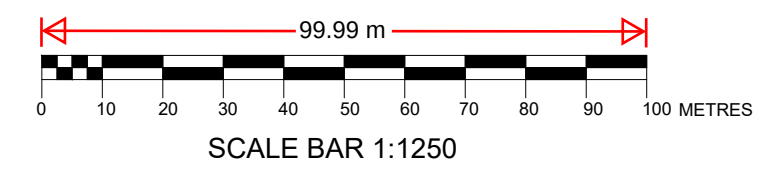


VALLEY DRIVE

387

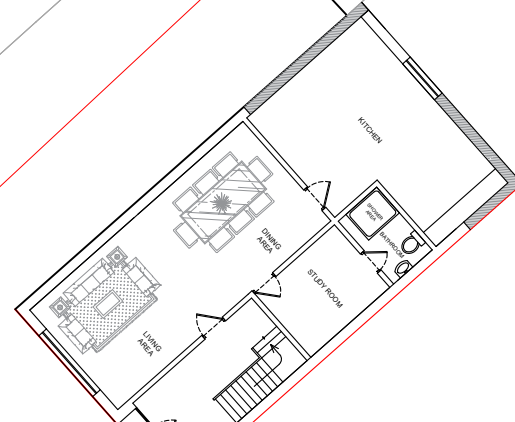

PROPOSED BLOCK PLAN

Scale 1:200 @ A1

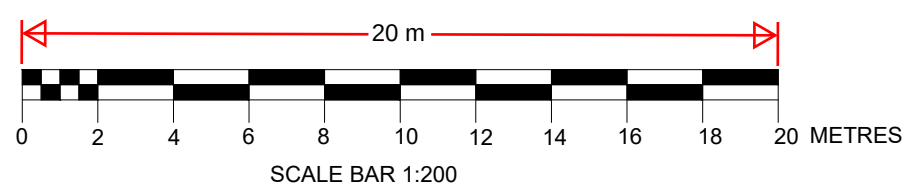

Rev	Date	By	Chkd	Description
Site Address				
385 VALLEY DRIVE, DA12 5TA				
Job Title				
PROPOSED ERECTION OF SINGLE STOREY REAR EXTENSION & LOFT CONVERSION				
 KOVIL CONSULTANCY KOVIL CONSULTANCY 172, Blackfen Road, Sidcup, Kent DA15 8PT Mob: 07507236300 sutha@kovilgroups.co.uk				
Scale : @ A1		Date : 24/08/2025		
Drawing Title : BLOCK & LOCATION PLAN				
Drawing No : 385- DA12 5TA - 00003				Rev. A 01