




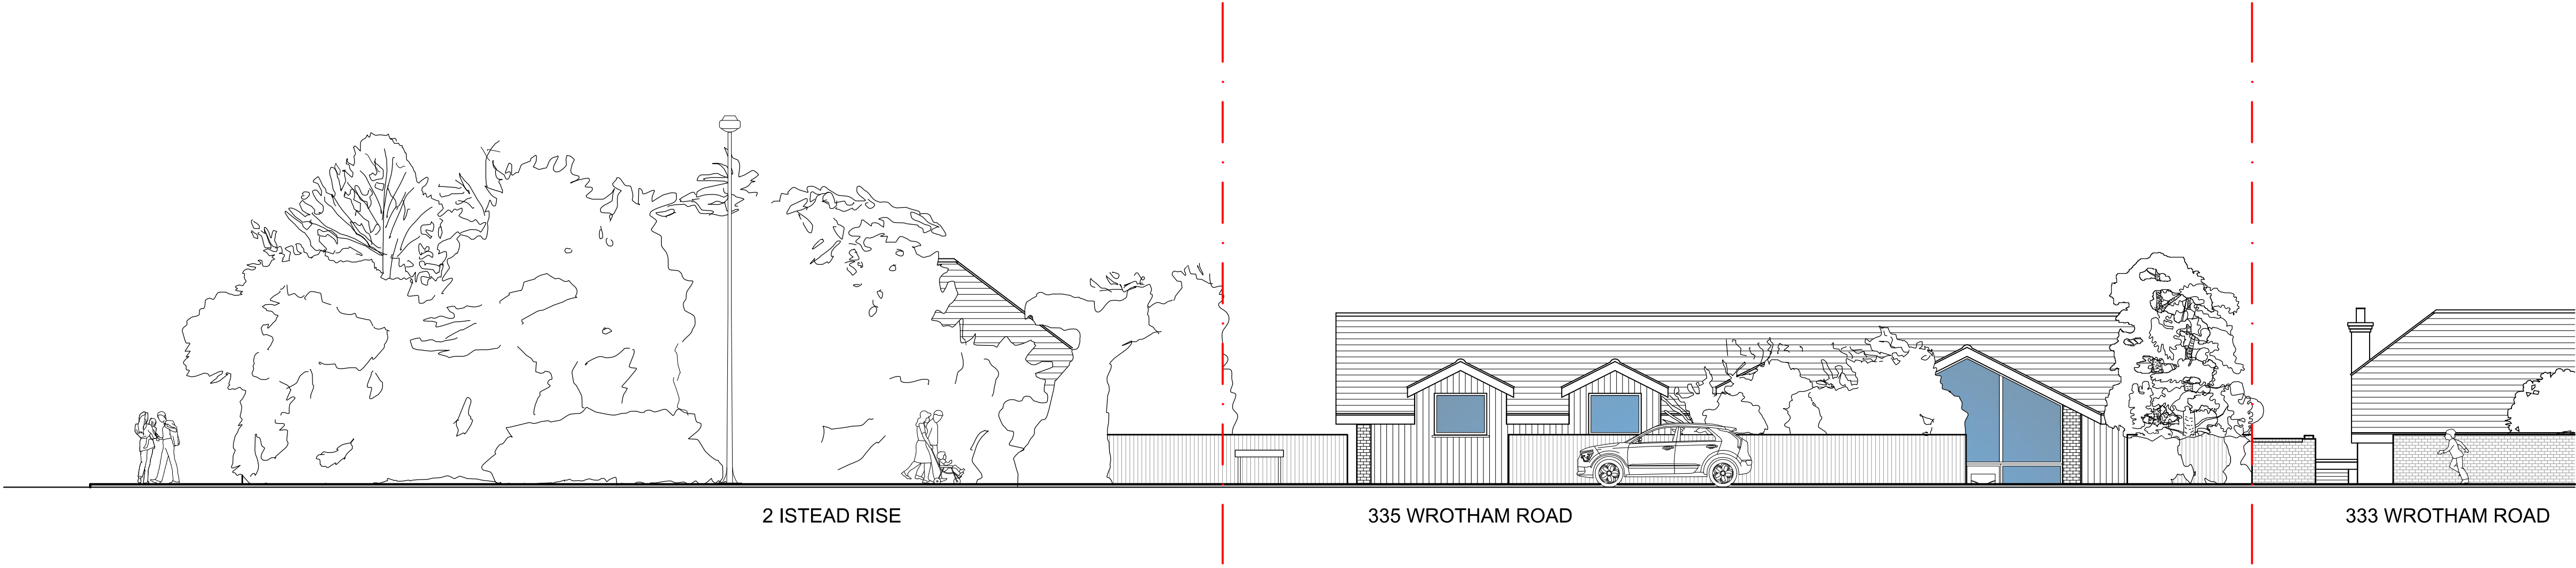

PROPOSED : WROTHAM ROAD

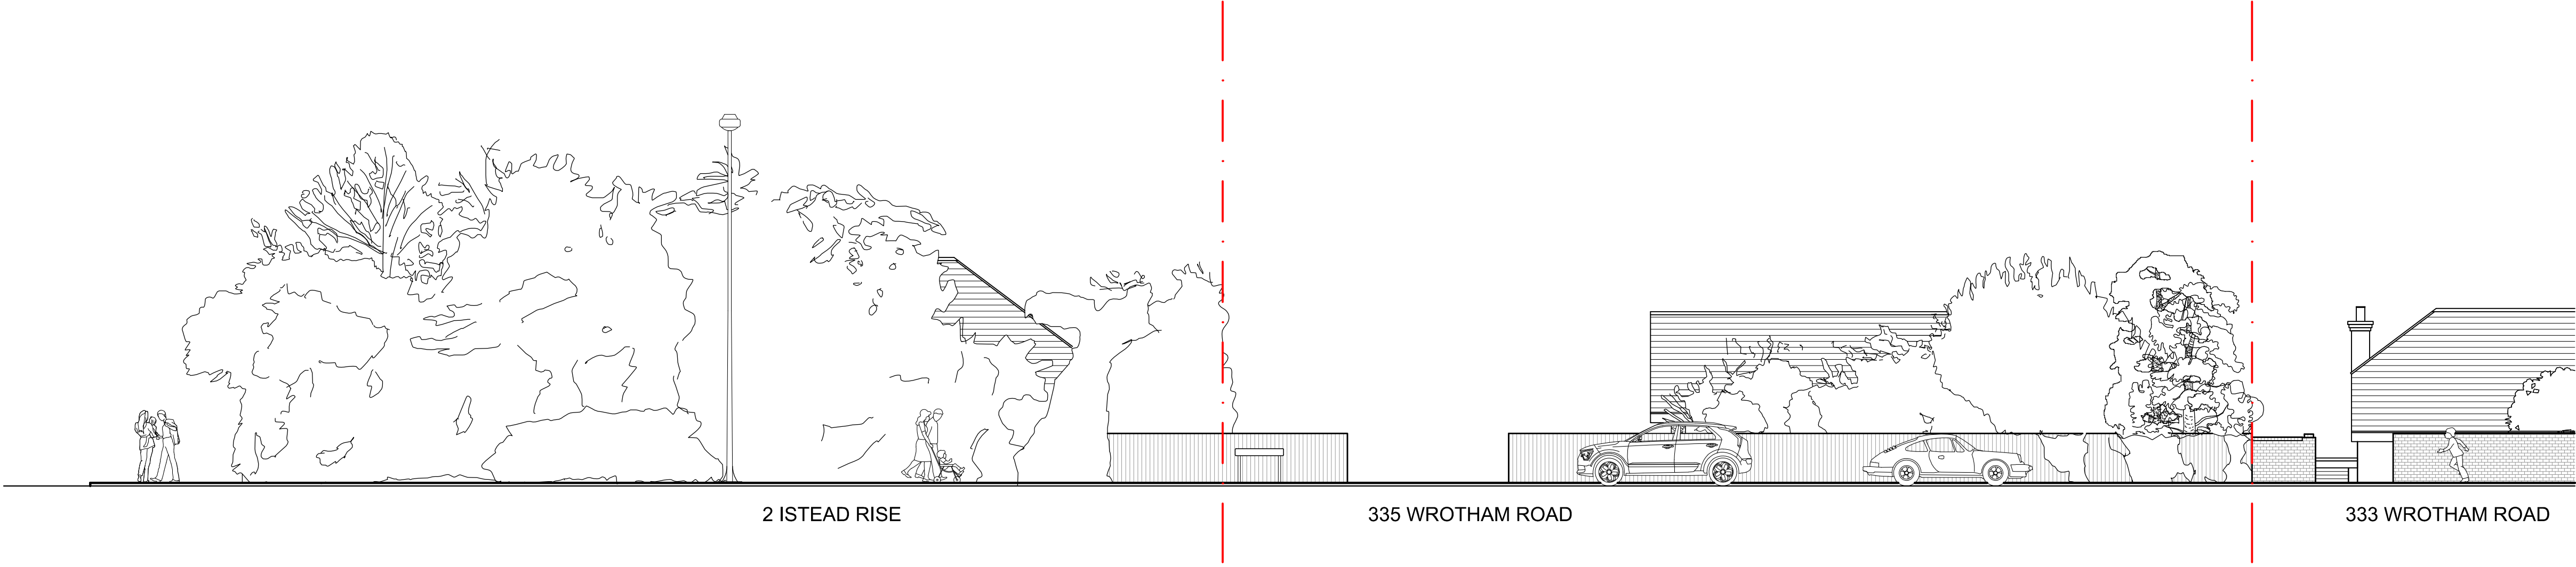

EXISTING : WROTHAM ROAD

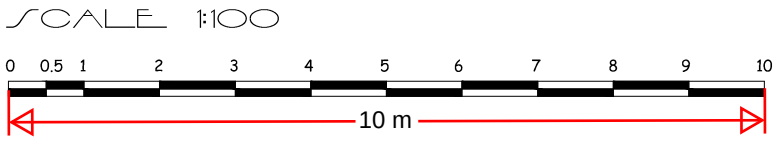

SAHOTA ARCHITECTURAL SERVICES			
CLIENT		Mr & Mrs Plaha	
SITE		335 Wrotham Road Istead Rise Gravesend Kent DA13 9JH	
DRAWING TITLE		Existing & Proposed Street Views	
SCALE		1:100 @A1	
DATE	July 2025	DRAWING NO.	25/06/04

All dimensions to be verified on site before works