


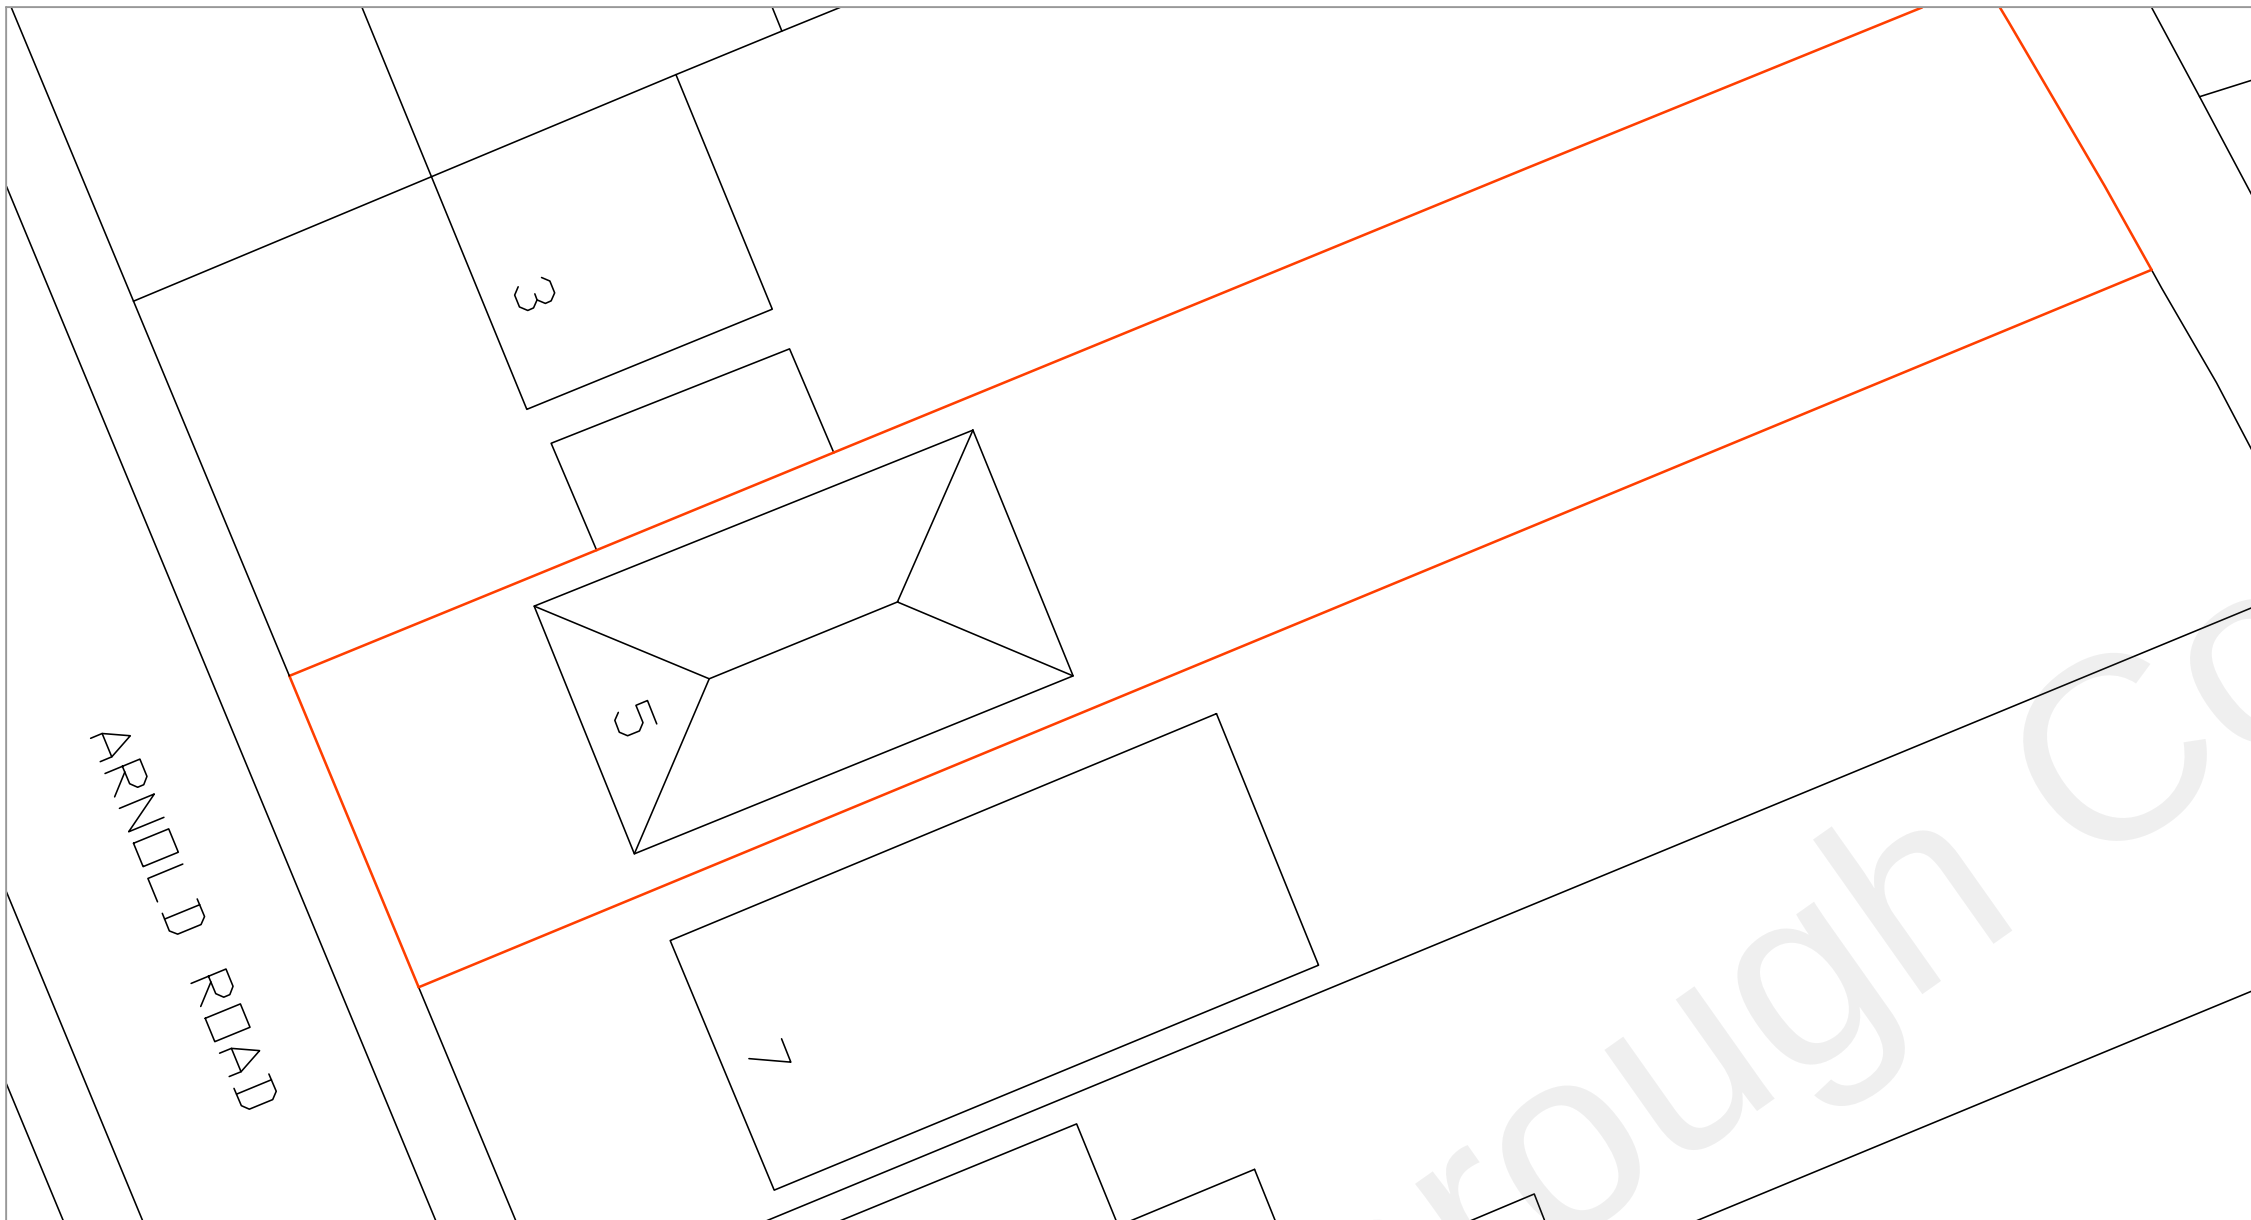


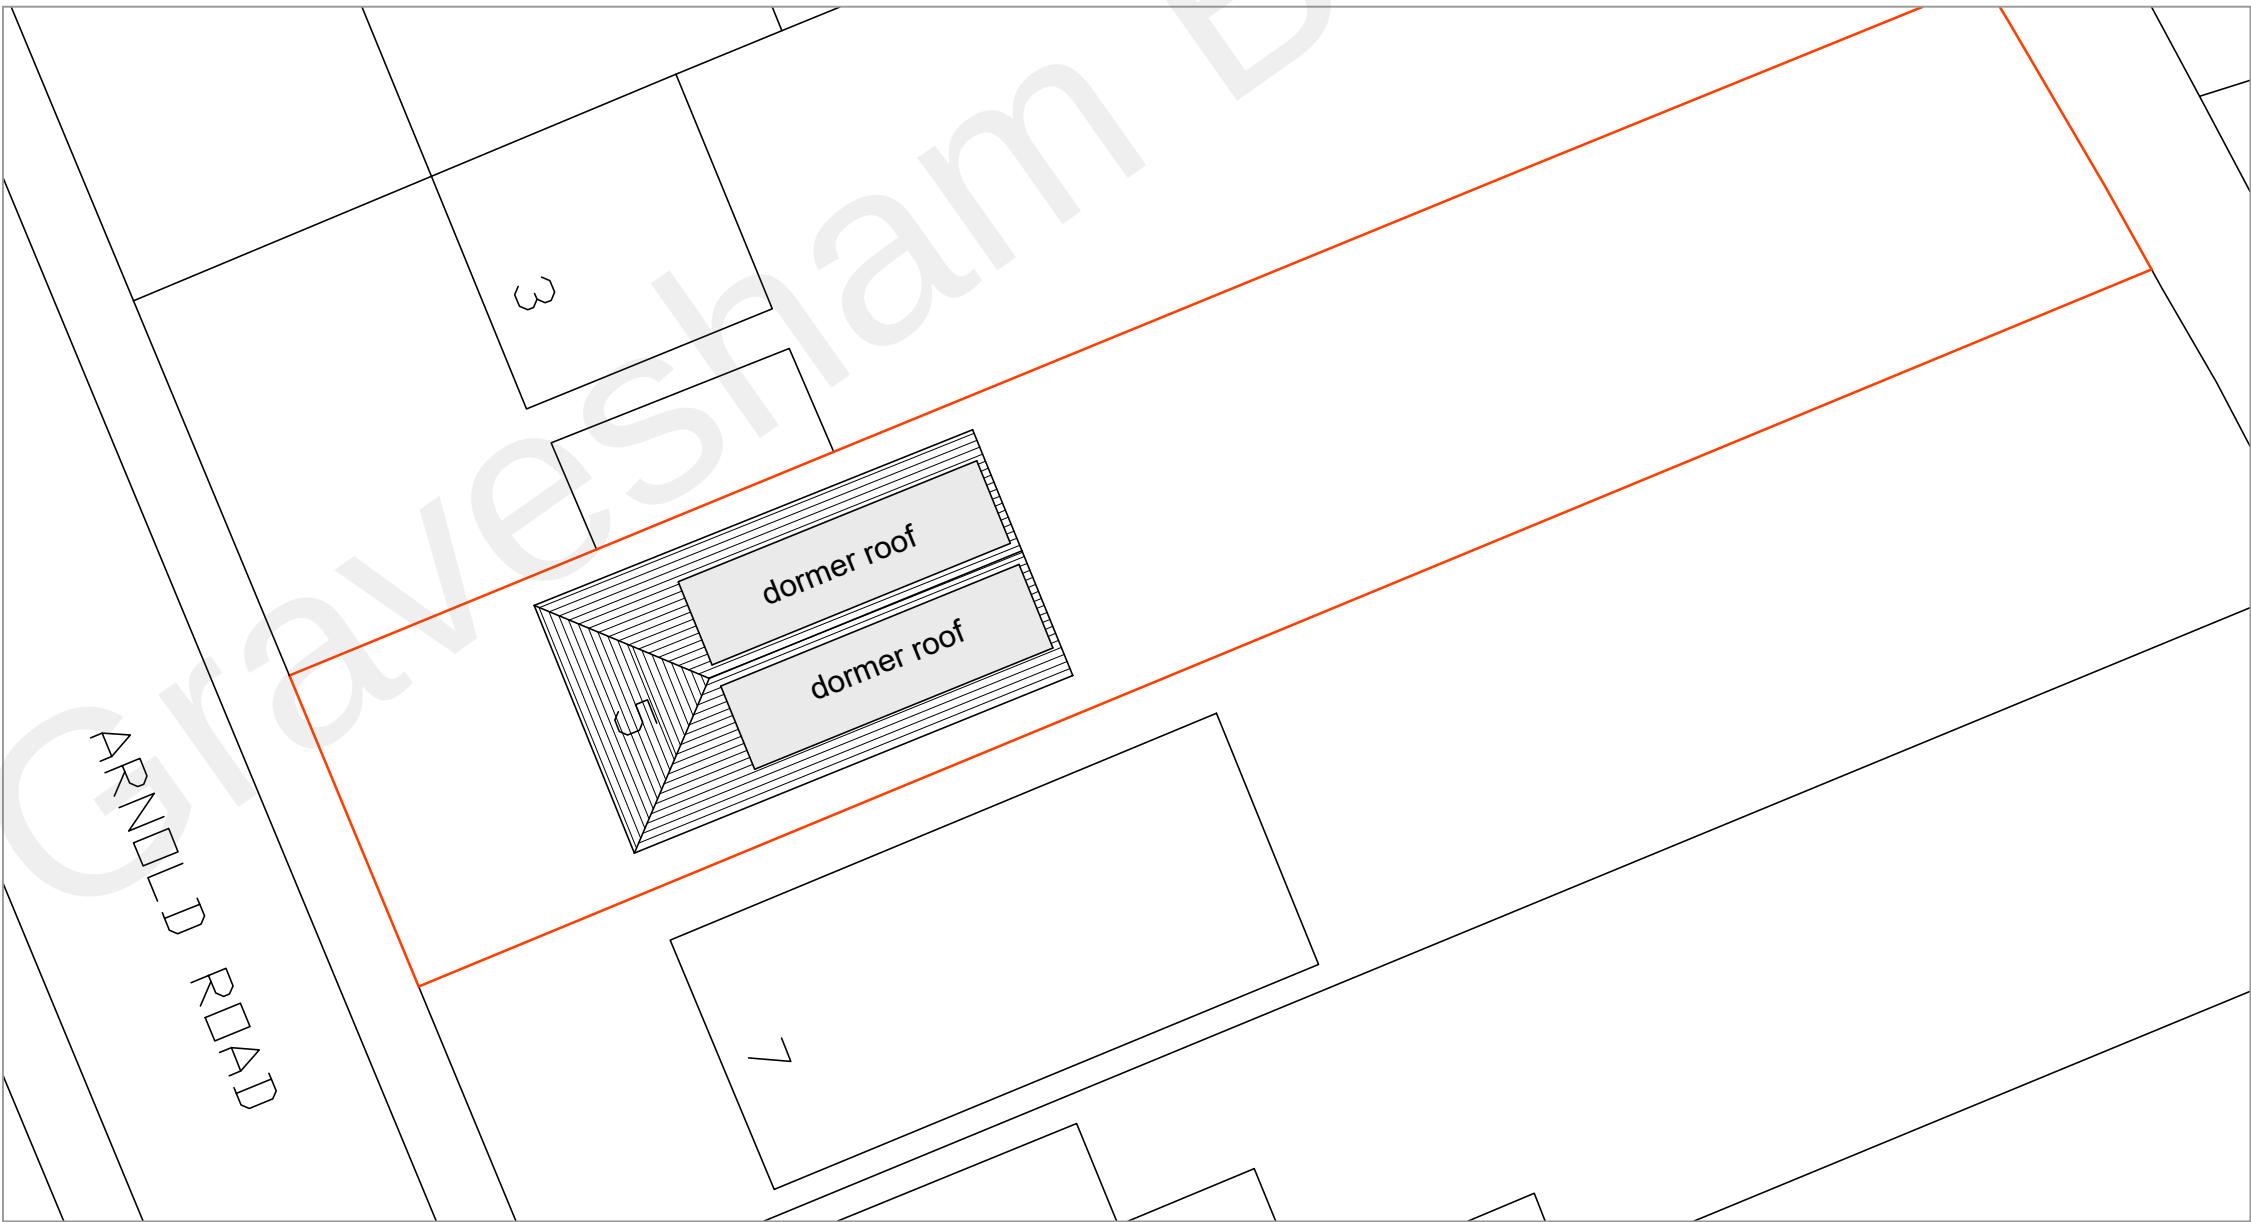

BLOCK PLAN
AS EXISTING
(1:200)

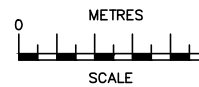

BLOCK PLAN
AS PROPOSED
(1:200)

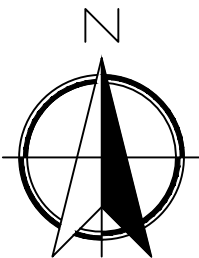

SCALE BAR @ 1:200

31/10/22	B	Single storey rear extension removed
18/08/22	A	Dormer sizes altered
Date	No	Revision
Penfold Project Services Epmarket, Wrotham Road, Meopham, Kent, DA13 0JH Telephone: 01474 816690 e-mail: apenfold448@btinternet.com		
Job Title:	GRAVESEND NEW BARN KENT DA12 5PU	
Dwg Title:	DORMER EXTENSIONS BLOCK PLANS AS EXISTING & AS PROPOSED	
Scale:	1:200 @ A2	
Dwg No.:	04B	
Date:	April 2022	