




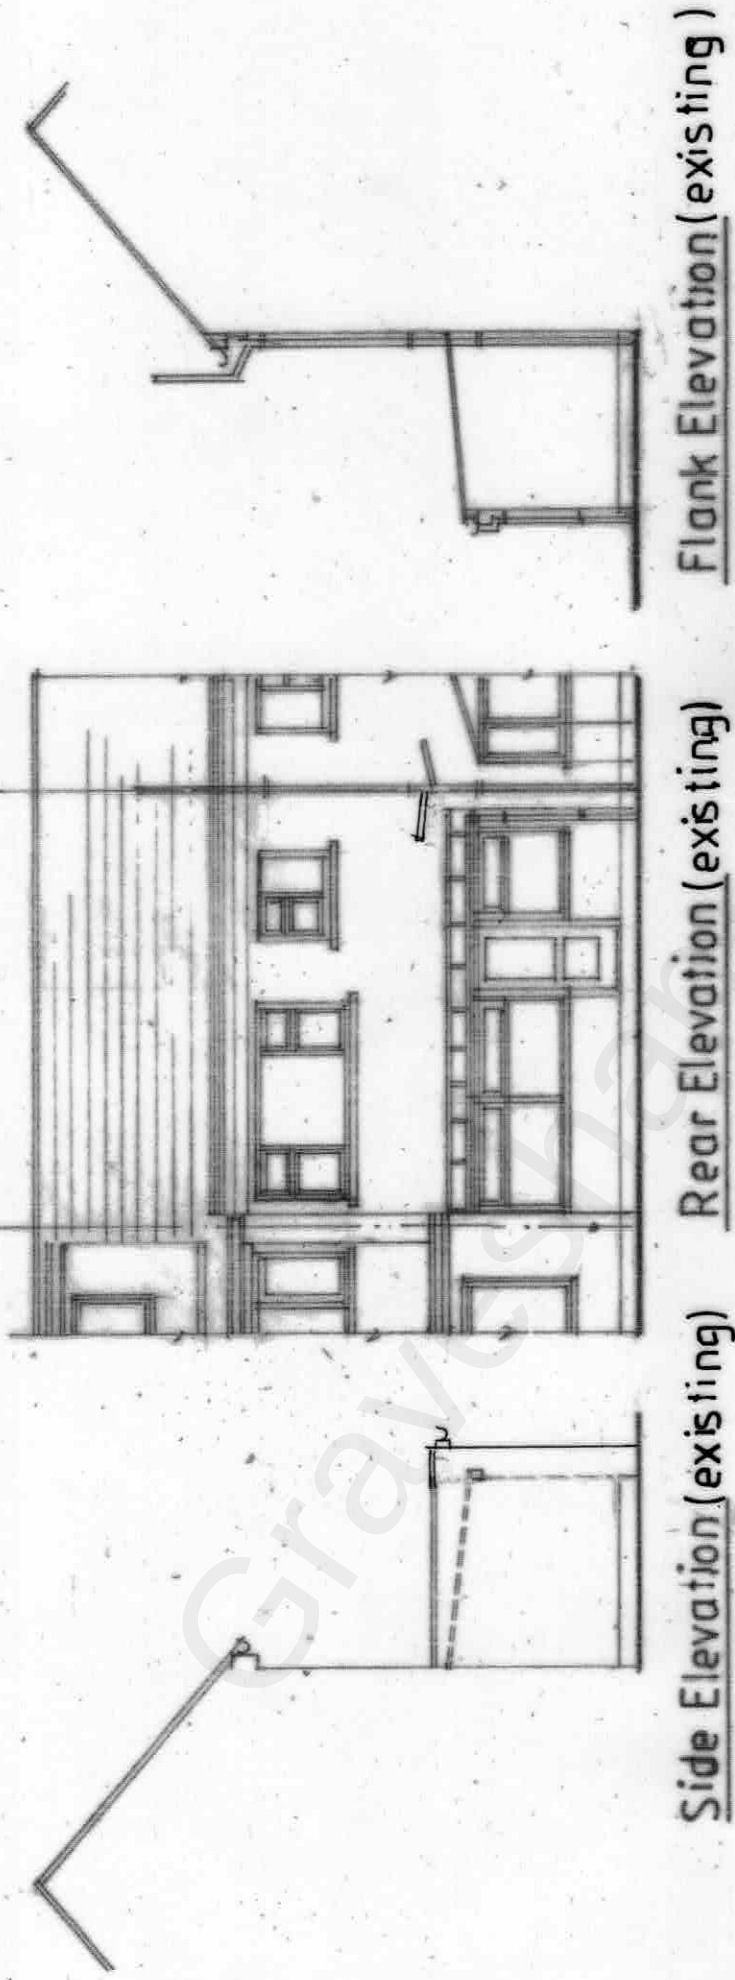


Side Elevation(existing)

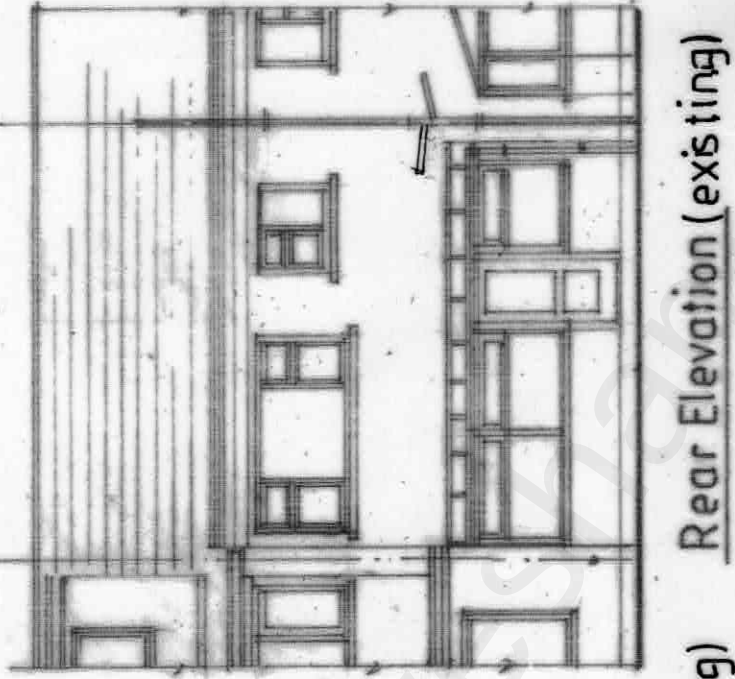


Rear Elevation(existing)

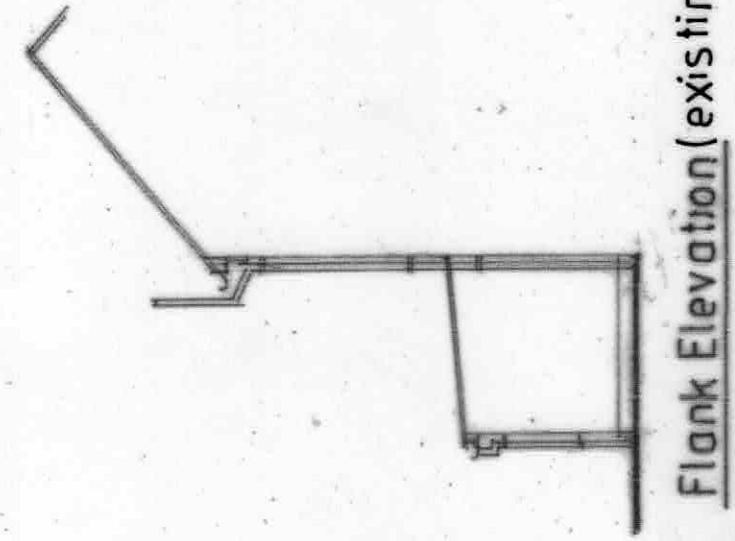


Flank Elevation(existing)

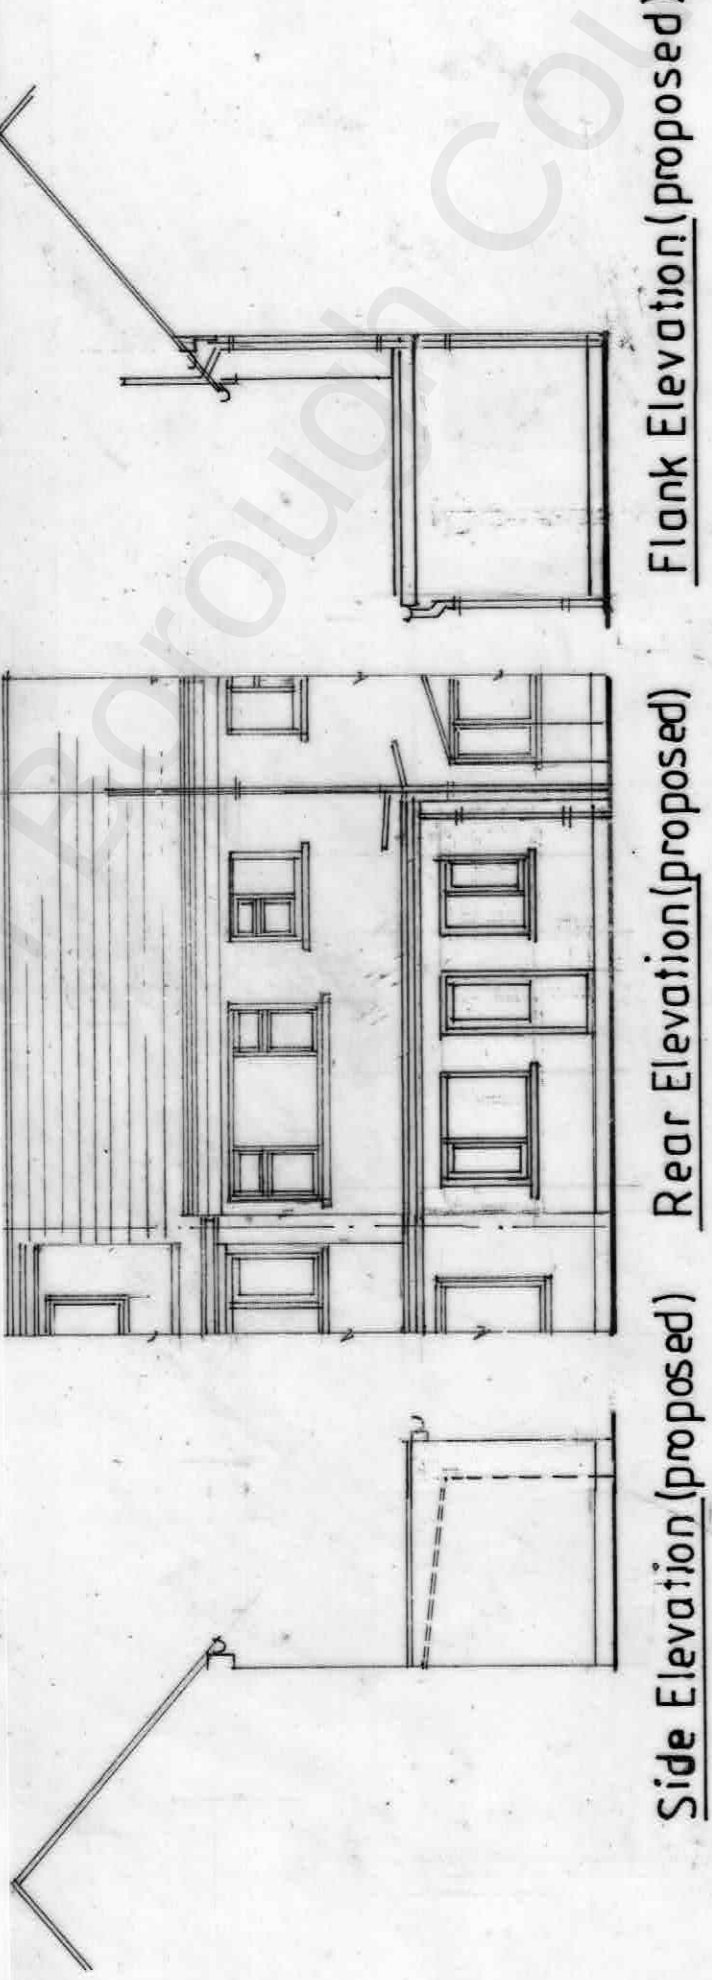

Side Elevation(proposed)

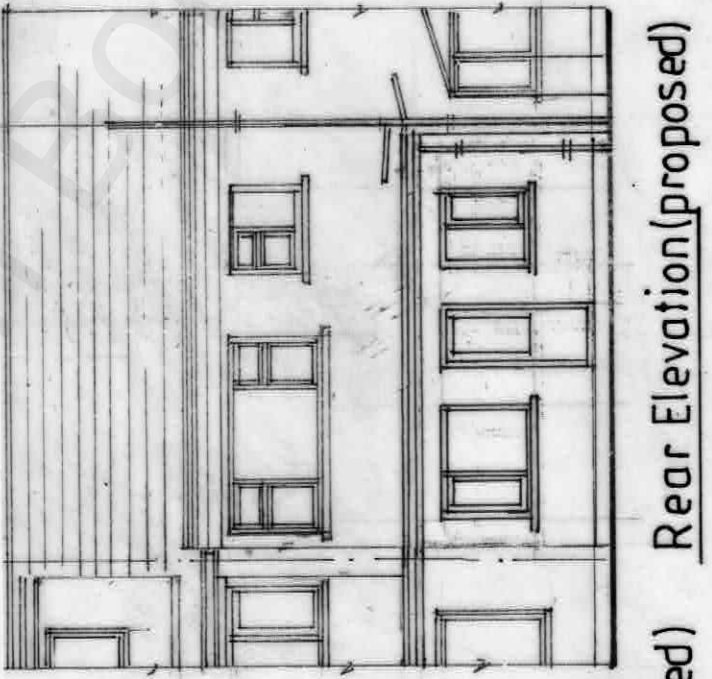

Rear Elevation(proposed)

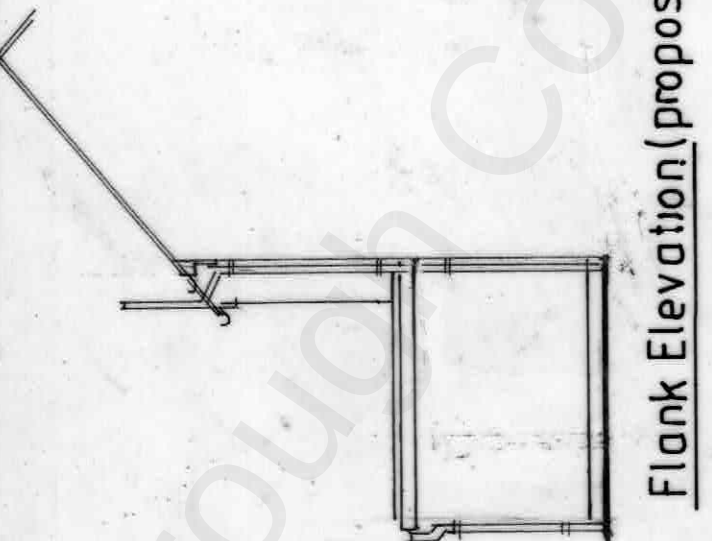

Flank Elevation(proposed)