
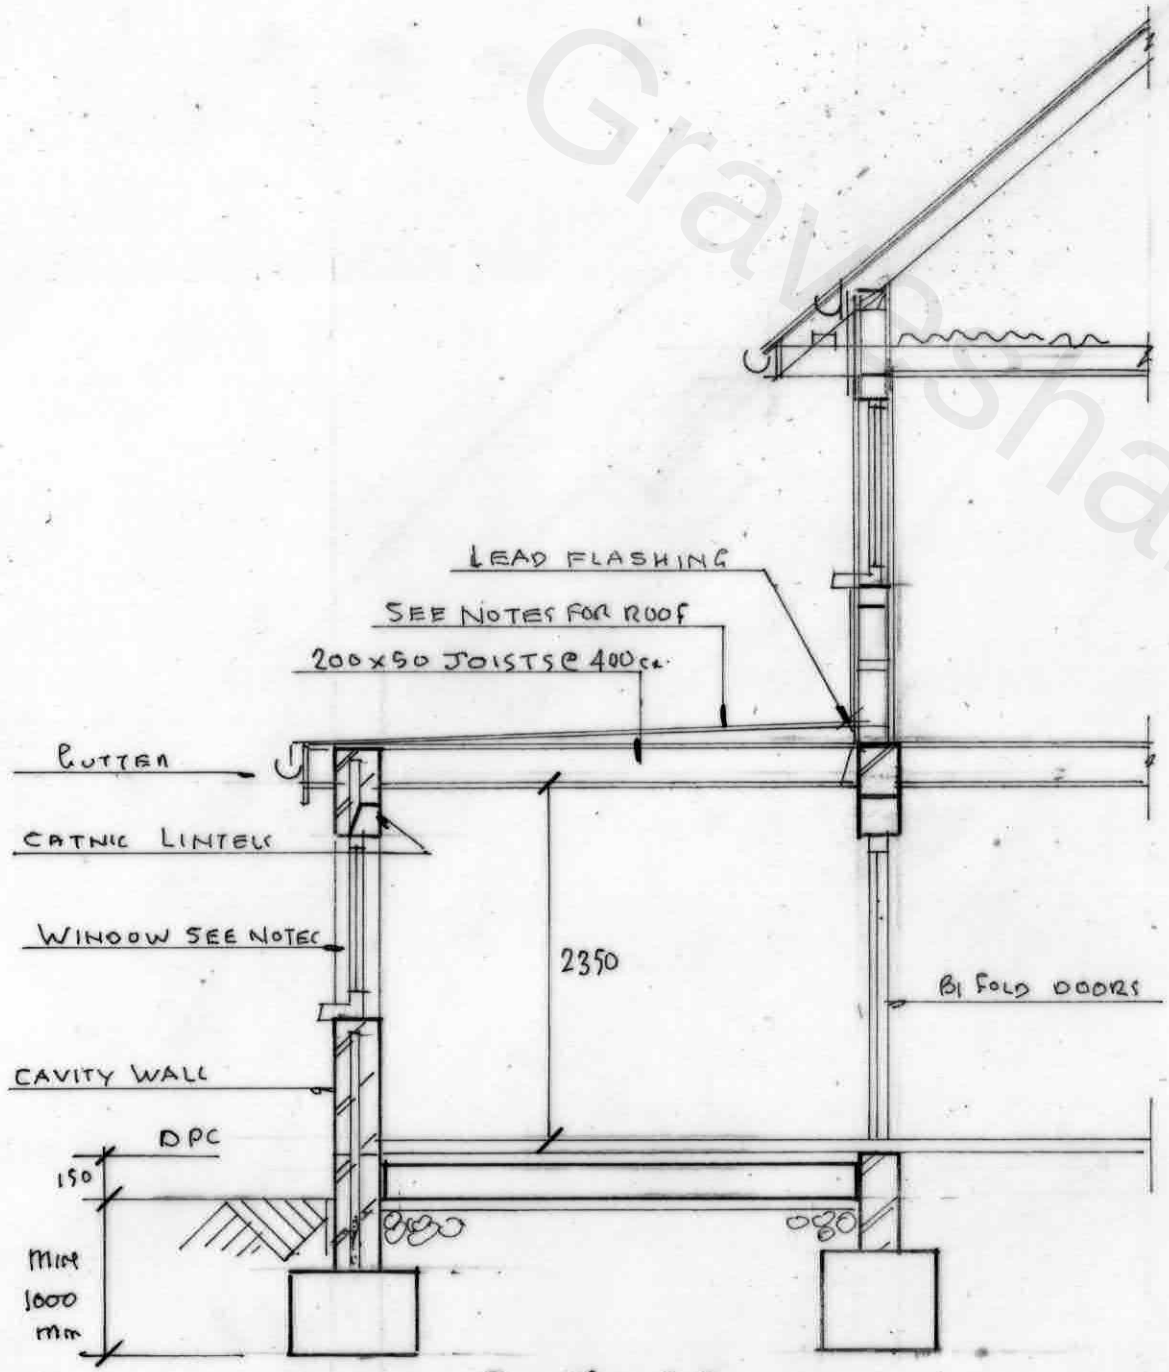


Section 1-1

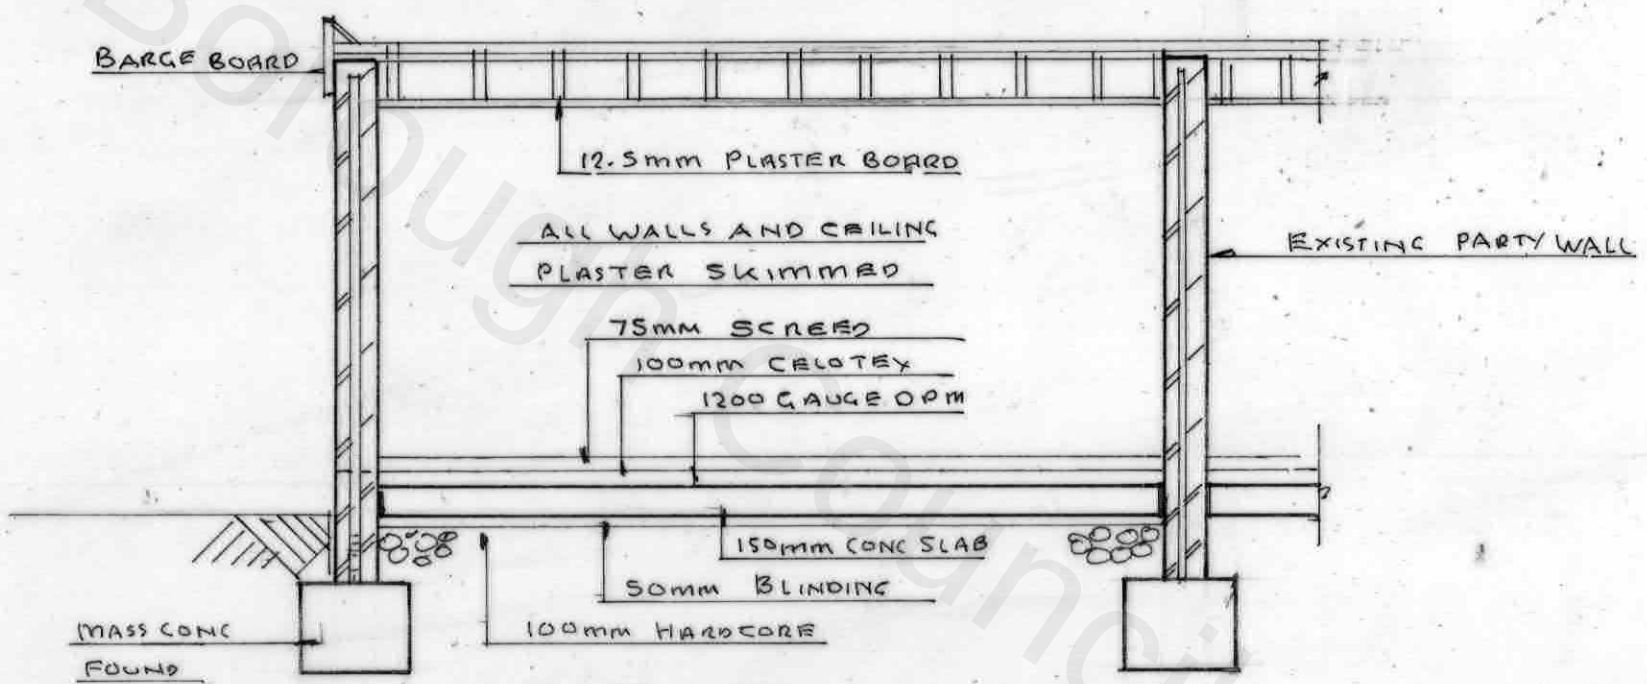

Section

Gravesham Borough Council

LABC Building Excellence AWARDS 2018 Regional Winner

WESTLEIGH DESIGN

SCALE 1:50

1M 2M 3M 4M 5M

PROPOSED SINGLE STOREY REAR EXTENSION
MRS H GHUMAN 248 BEAUMONT DRIVE GRAVESEND DA11 9NZ
1:50 @ A3 290922/3 OF 3 17M² PROPOSED SECTIONS