


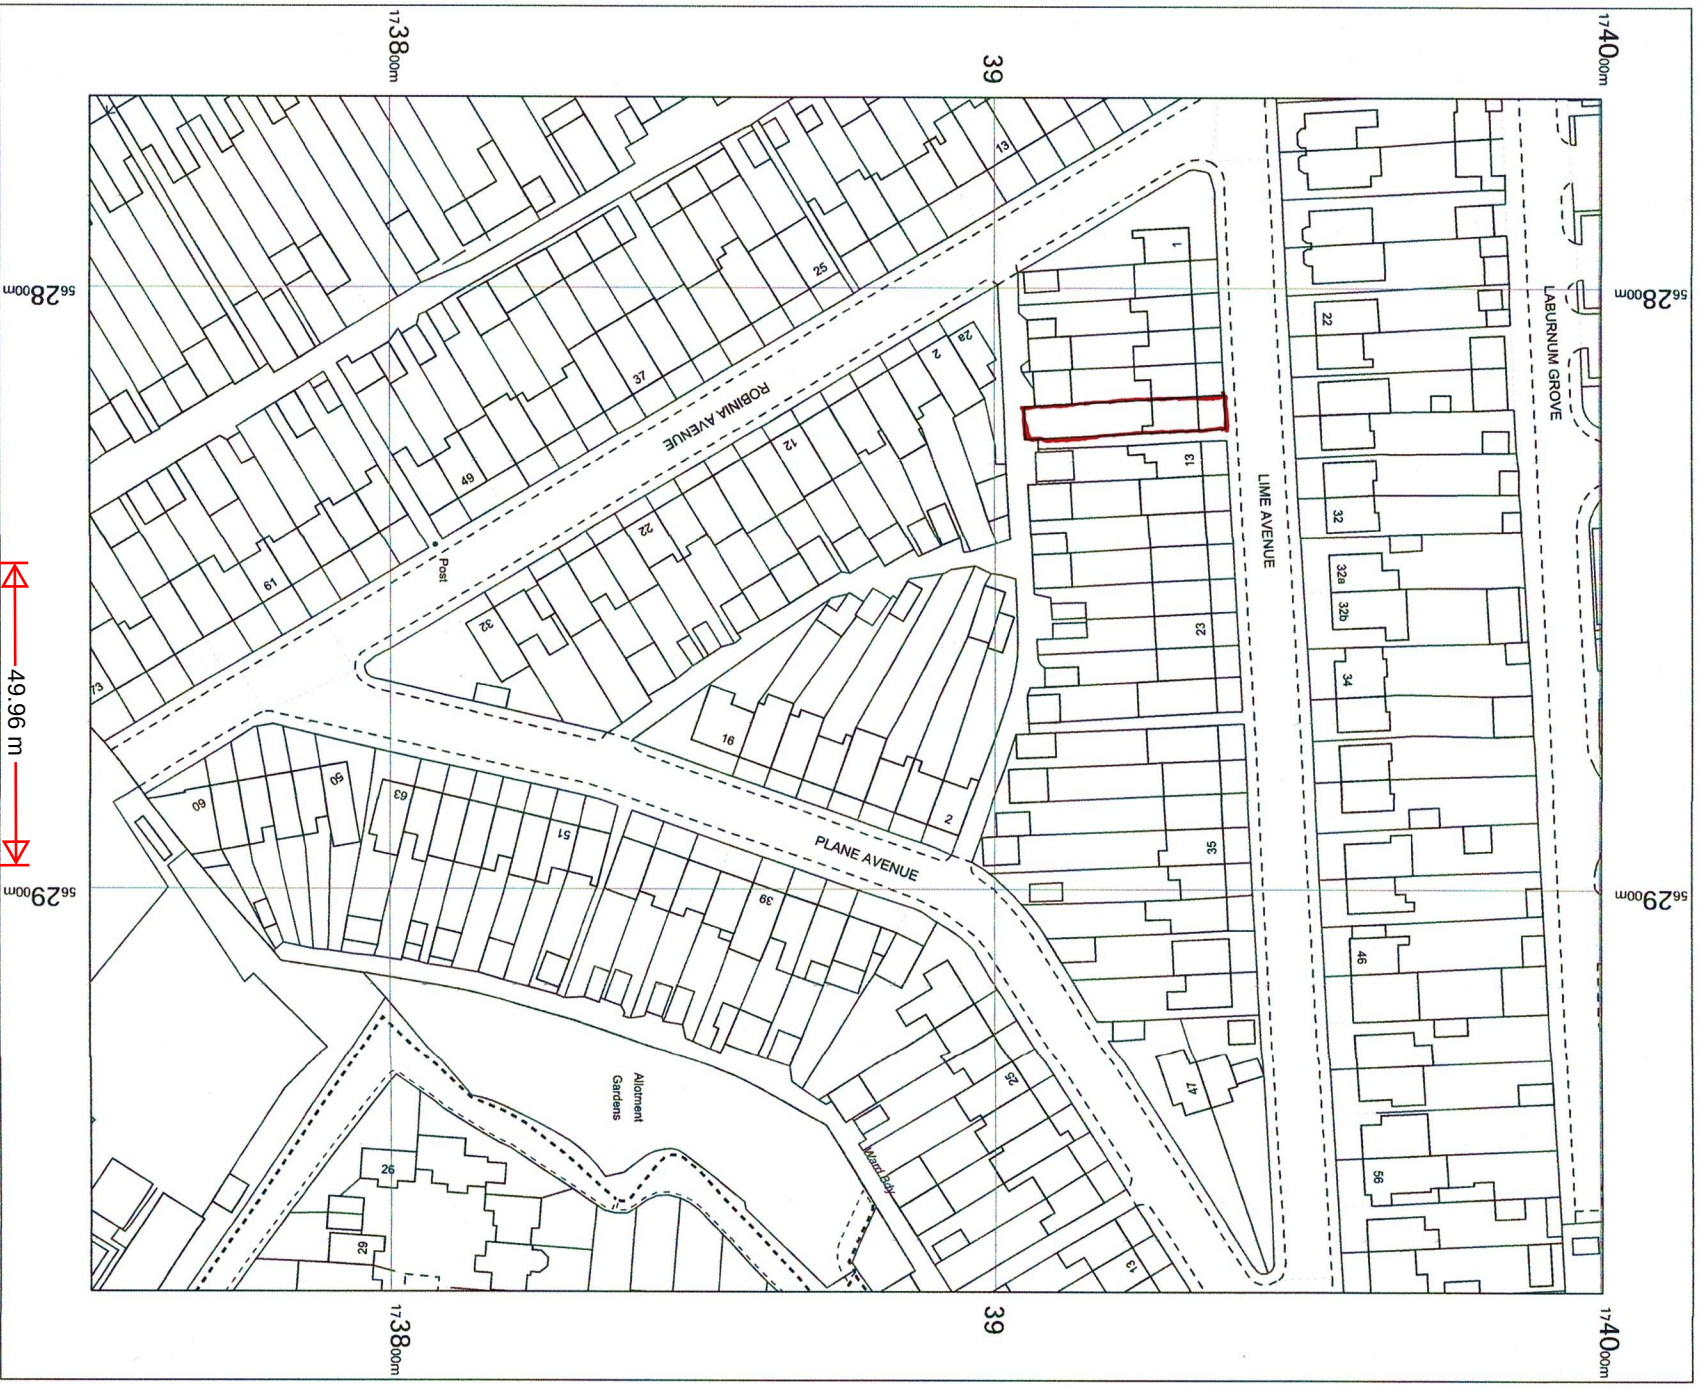

OS MasterMap 1250/2500/10000 scale
Friday, March 21, 2025, ID: CM-01213641
www.centremapslive.co.uk
1:1250 scale print at A4, Centre: 562869 E, 173875 N
©Crown Copyright Ordnance Survey. Licence no.
AC0000849896

