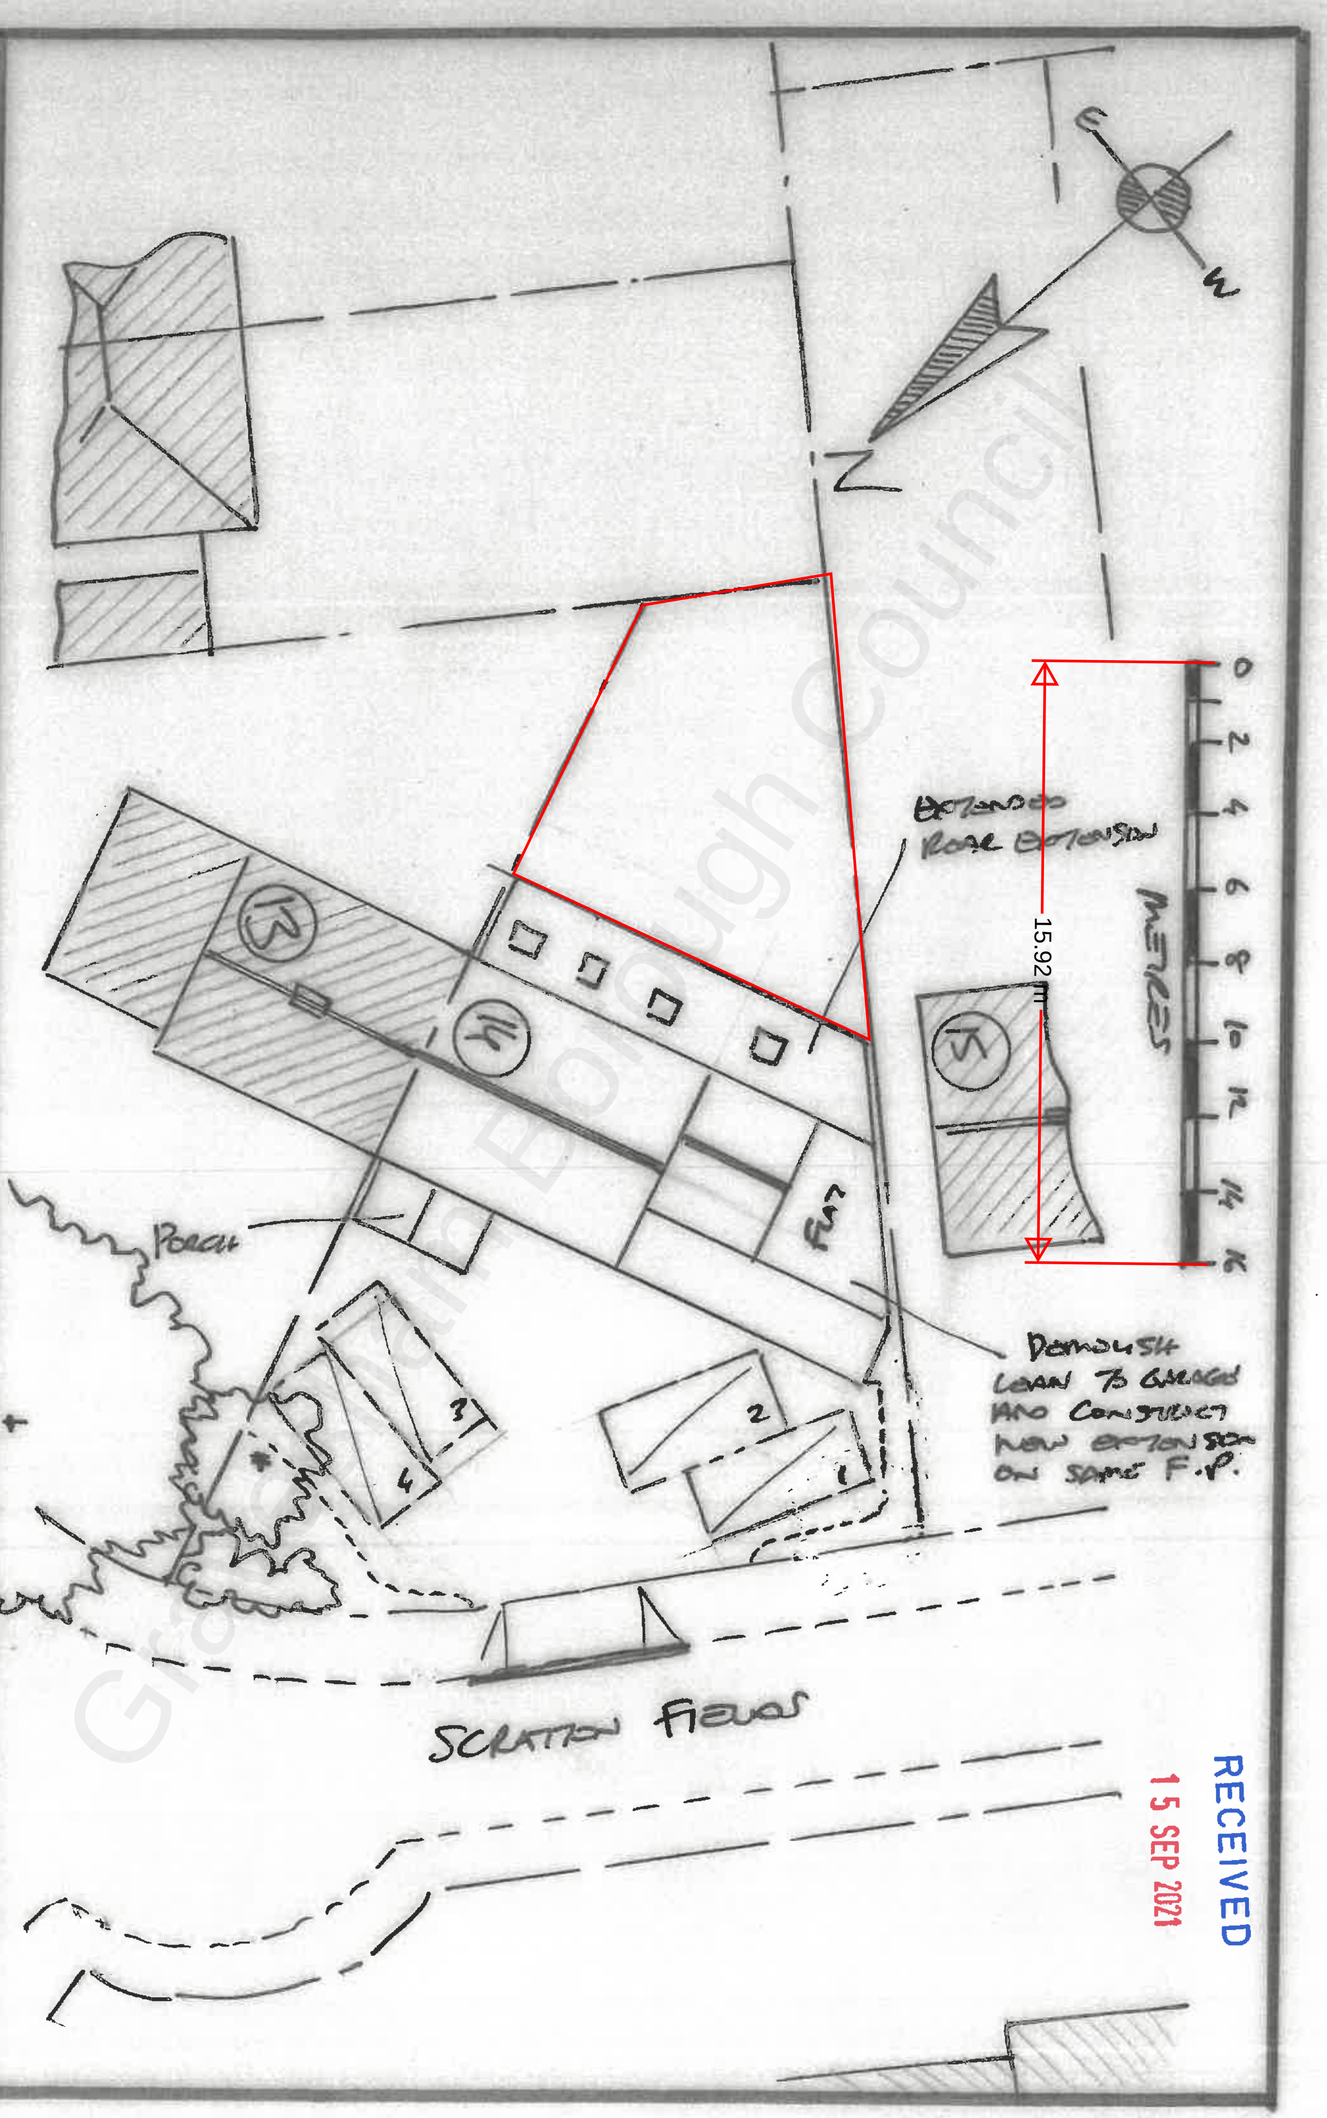

PROJECT
14 SCRATTON FIELDS

TITLE
PROPOSED BLOCK PLAN

DATE
AUG/2021

SCALE
1:200 @ A4

DRAWING
DKM/7400/03

REV
01

Gravesham Borough Council

RECEIVED
15 SEP 2021