




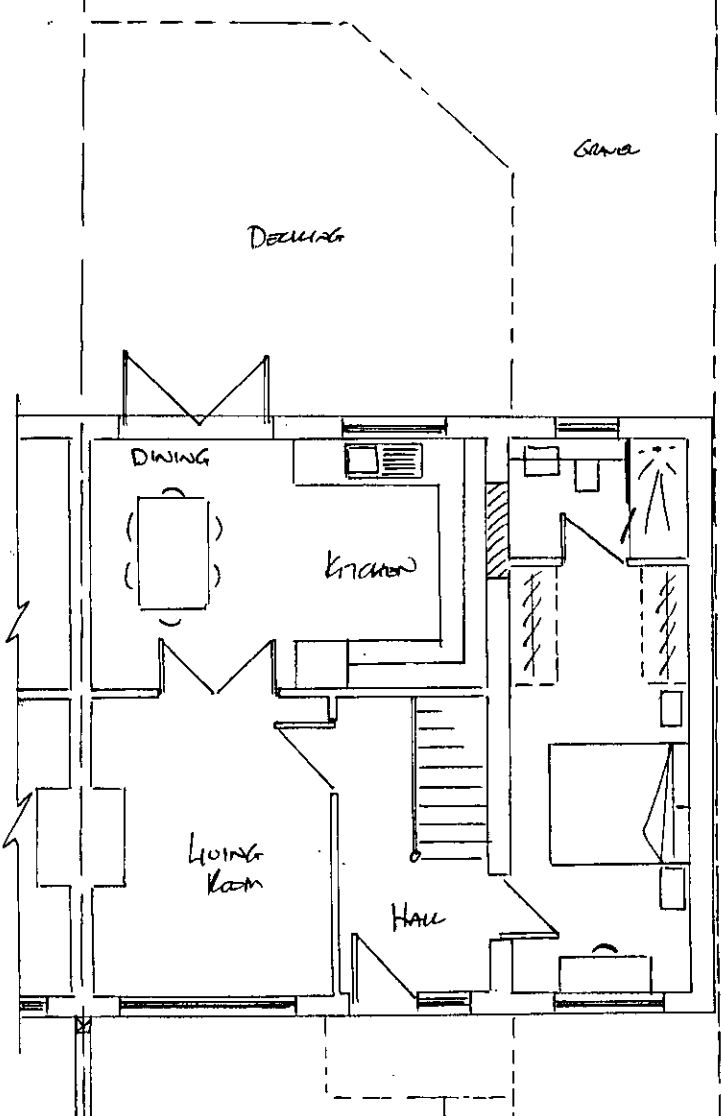


Proposed Ground Floor GA

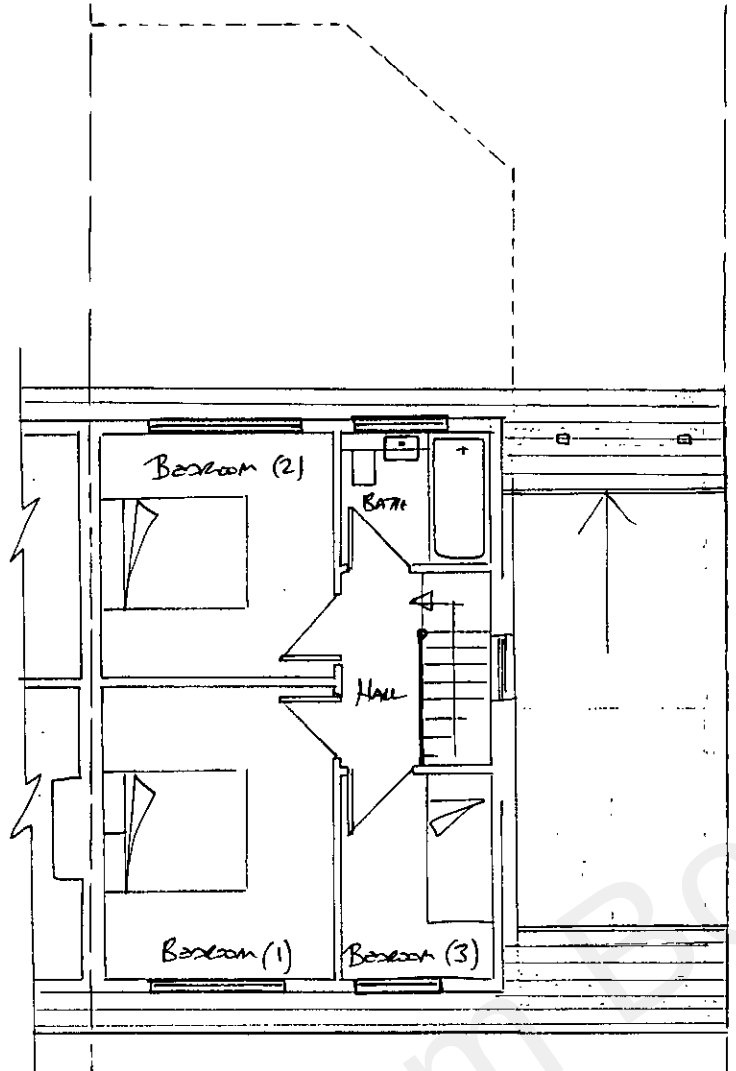

Proposed First Floor GA

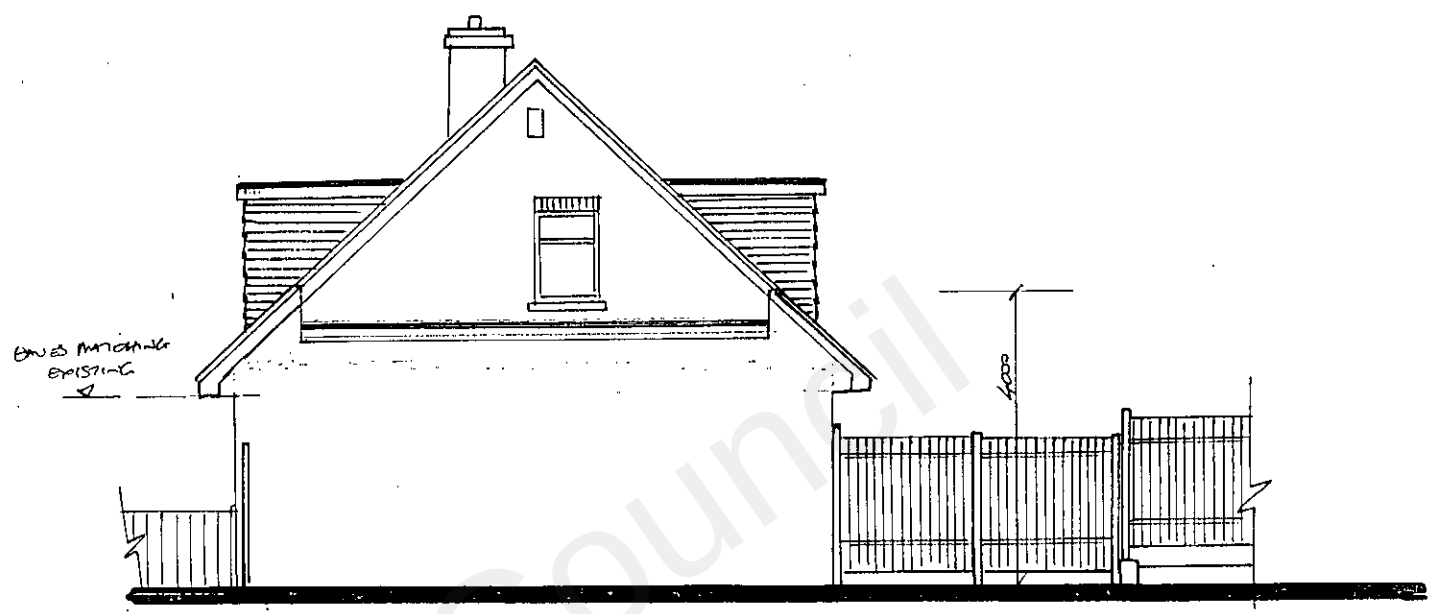

Proposed Side Elevation

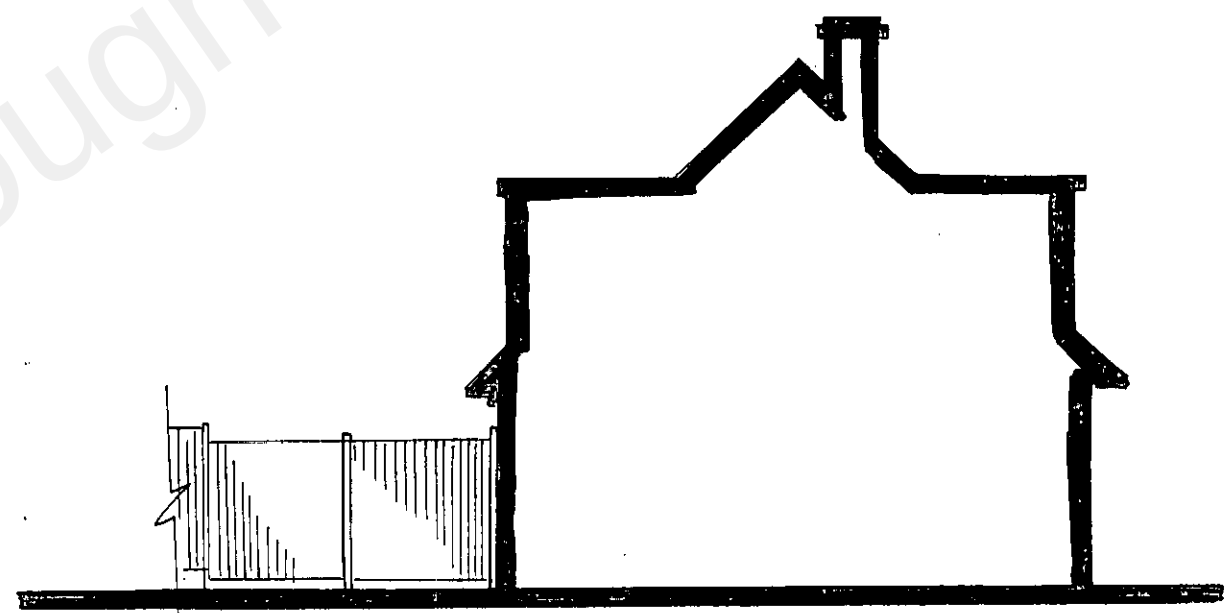

Proposed Side Elevation (Unchanged)



Proposed Front Elevation



Proposed Rear Elevation

20211280

RECEIVED
11 OCT 2021



PROPLAN

SIDE ROOF CHANGED
REV 03 - TO SHOW EYES NOT CHANGED
REV 02 - MINOR CHANGES + NOTES ADDED
REV 01 - CHANGE TO ROOF
REV 0 - DRAFT

PROJECT
40 GOSWOLD CRESCENT
GRAVESEND
KENT

DATE
AUG/2021

SCALE
1:100 @ A3

TITLE
PROPOSED ELEVATIONS
+ GA'S FOR SIDE
EXTENSION (P.O.)

DRAWING
DKM/340/05

IN
03