

20211282

RECEIVED

12 OCT 2021

EXPLAN



15

11

SCALE BAR

1:50

1:100

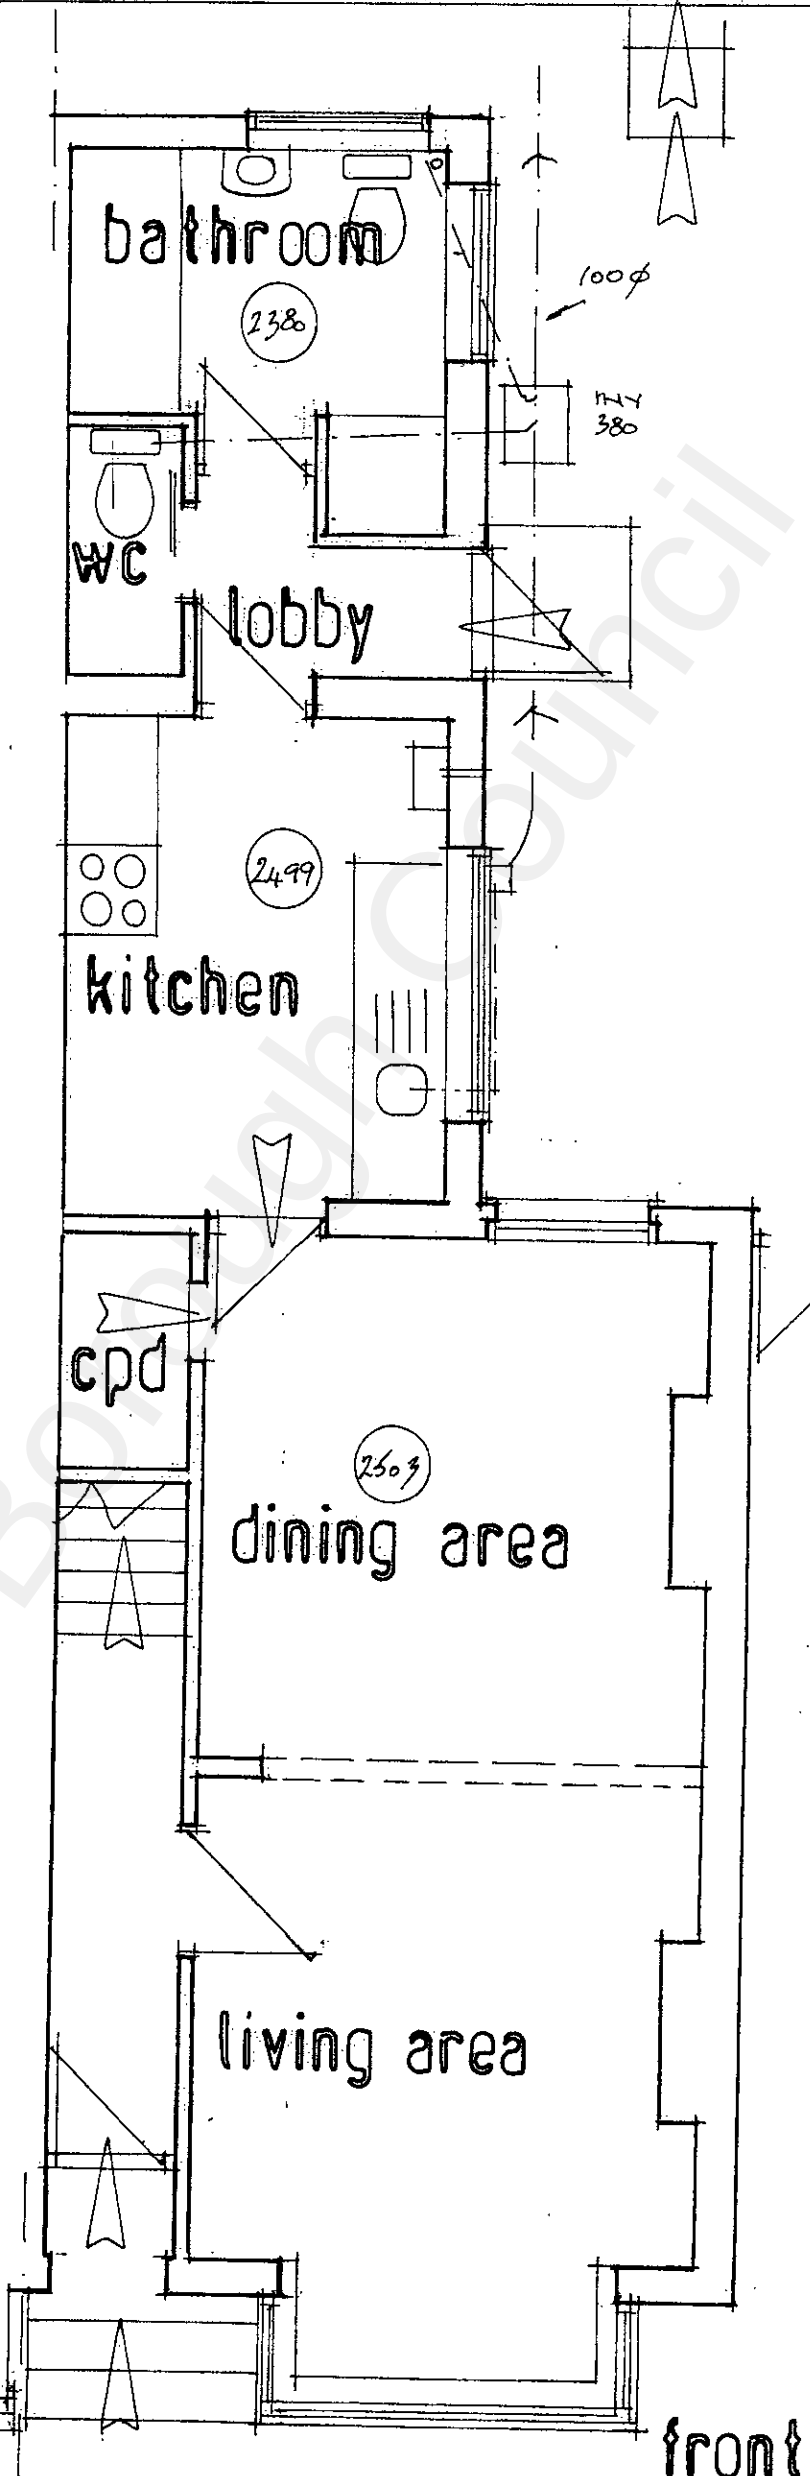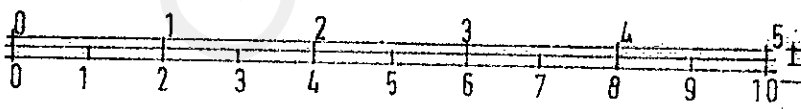

front

ALL DIMENSIONS TO BE CHECKED ON SITE PRIOR TO THE FABRICATION OF ANY WORKS OR ORDERING OF MATERIALS.
BERNARD ILES RETAIN COPYRIGHT IN AN OWNERSHIP OF THESE DRAWINGS.

PROJECT 13 HOLLYBUSH RD GRAVESEND
DA12 5QG

TITLE
EXISTING GROUND FLOOR PLAN

Bernard Iles MCIAT
Chartered Architectural Technologist
Mobile: 07778 212 280
E-mail: bernard.j.iles@gmail.com

DATE
JULY
21
SCALE
1:50
DRAWN
JOB NO.
4556
NO.
01

REVISIONS
REV DATE