

20211282

EXPLAN



RECEIVED

12 OCT 2021

SCALE BAR

1:50

1:100

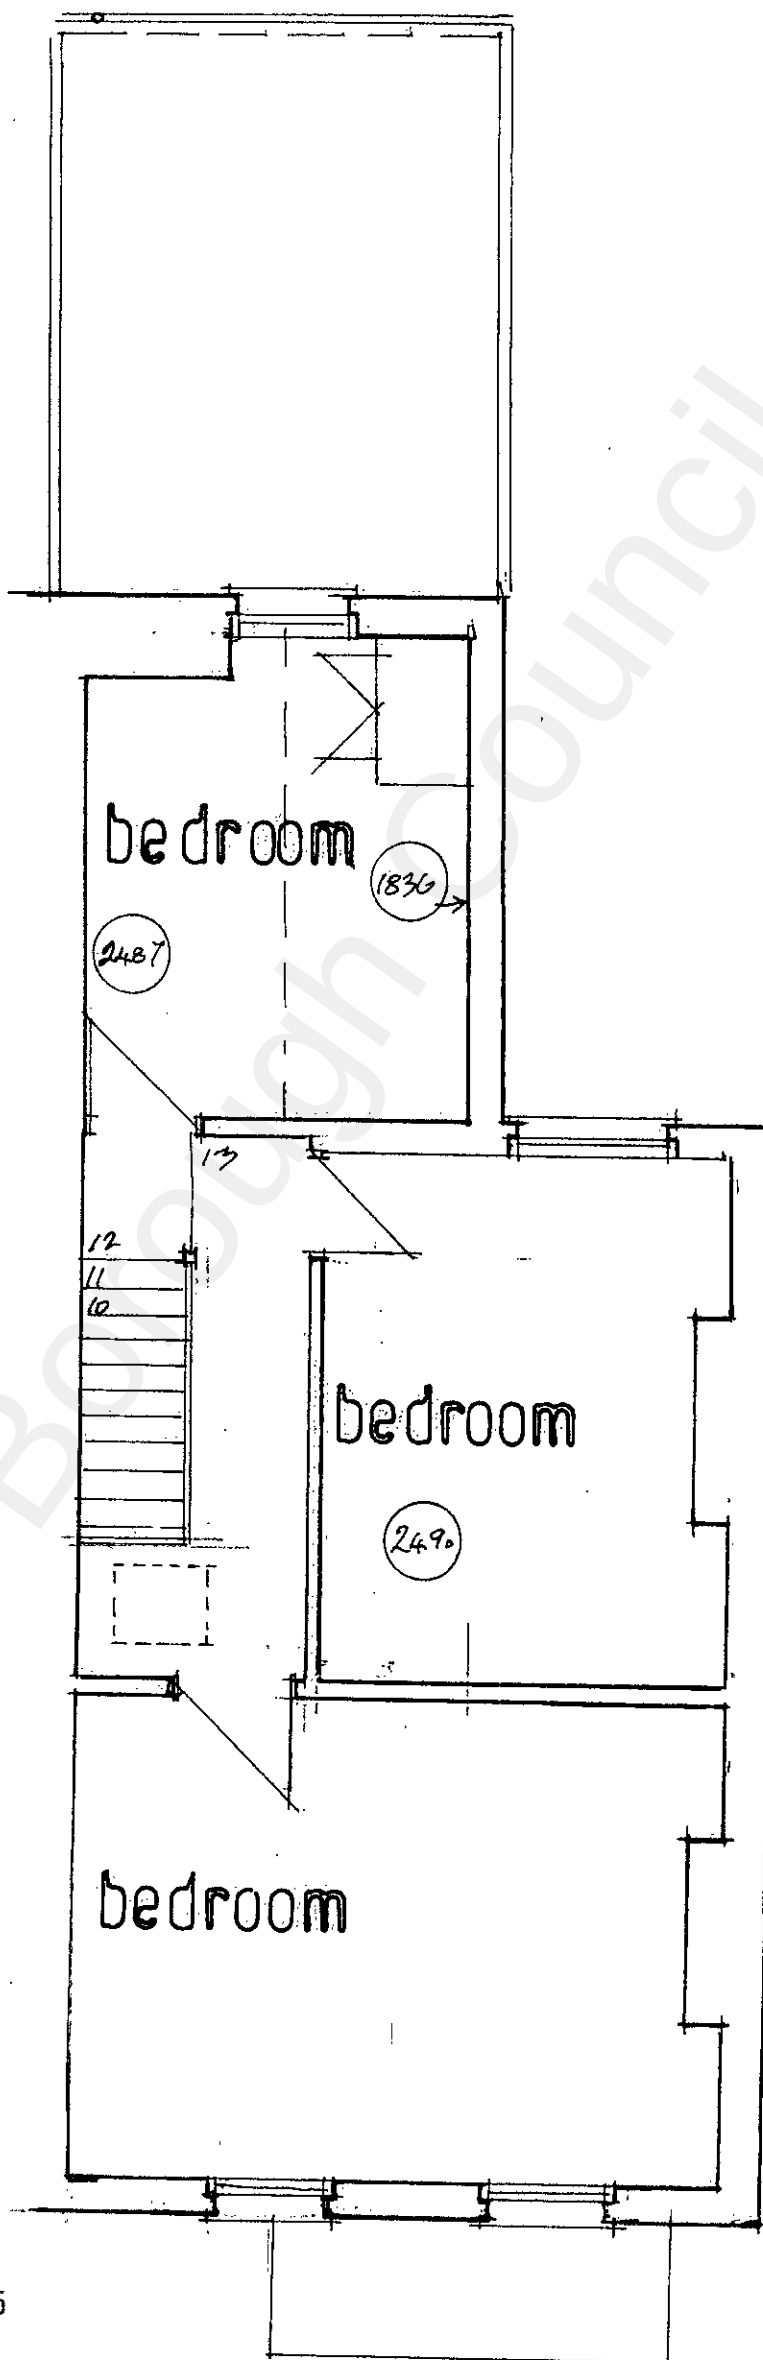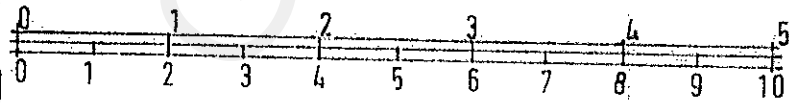

ALL DIMENSIONS TO BE CHECKED ON SITE PRIOR TO THE FABRICATION OF ANY WORKS OR ORDERING OF MATERIALS.
BERNARD ILES RETAIN COPYRIGHT IN AN OWNERSHIP OF THESE DRAWINGS.

PROJECT 13 HOLLYBUSH RD GRAVESEND
DA12 5QG

TITLE

EXISTING FIRST FLOOR PLAN

Bernard Iles MCIAT

Chartered Architectural Technologist

Mobile: 07778 212 280

E-mail: bernard.j.iles@gmail.com

DATE

July
21

SCALE

1:50

REVISIONS

REV

DATE

DRAWN

JOB NO.

H556

NO.

02