


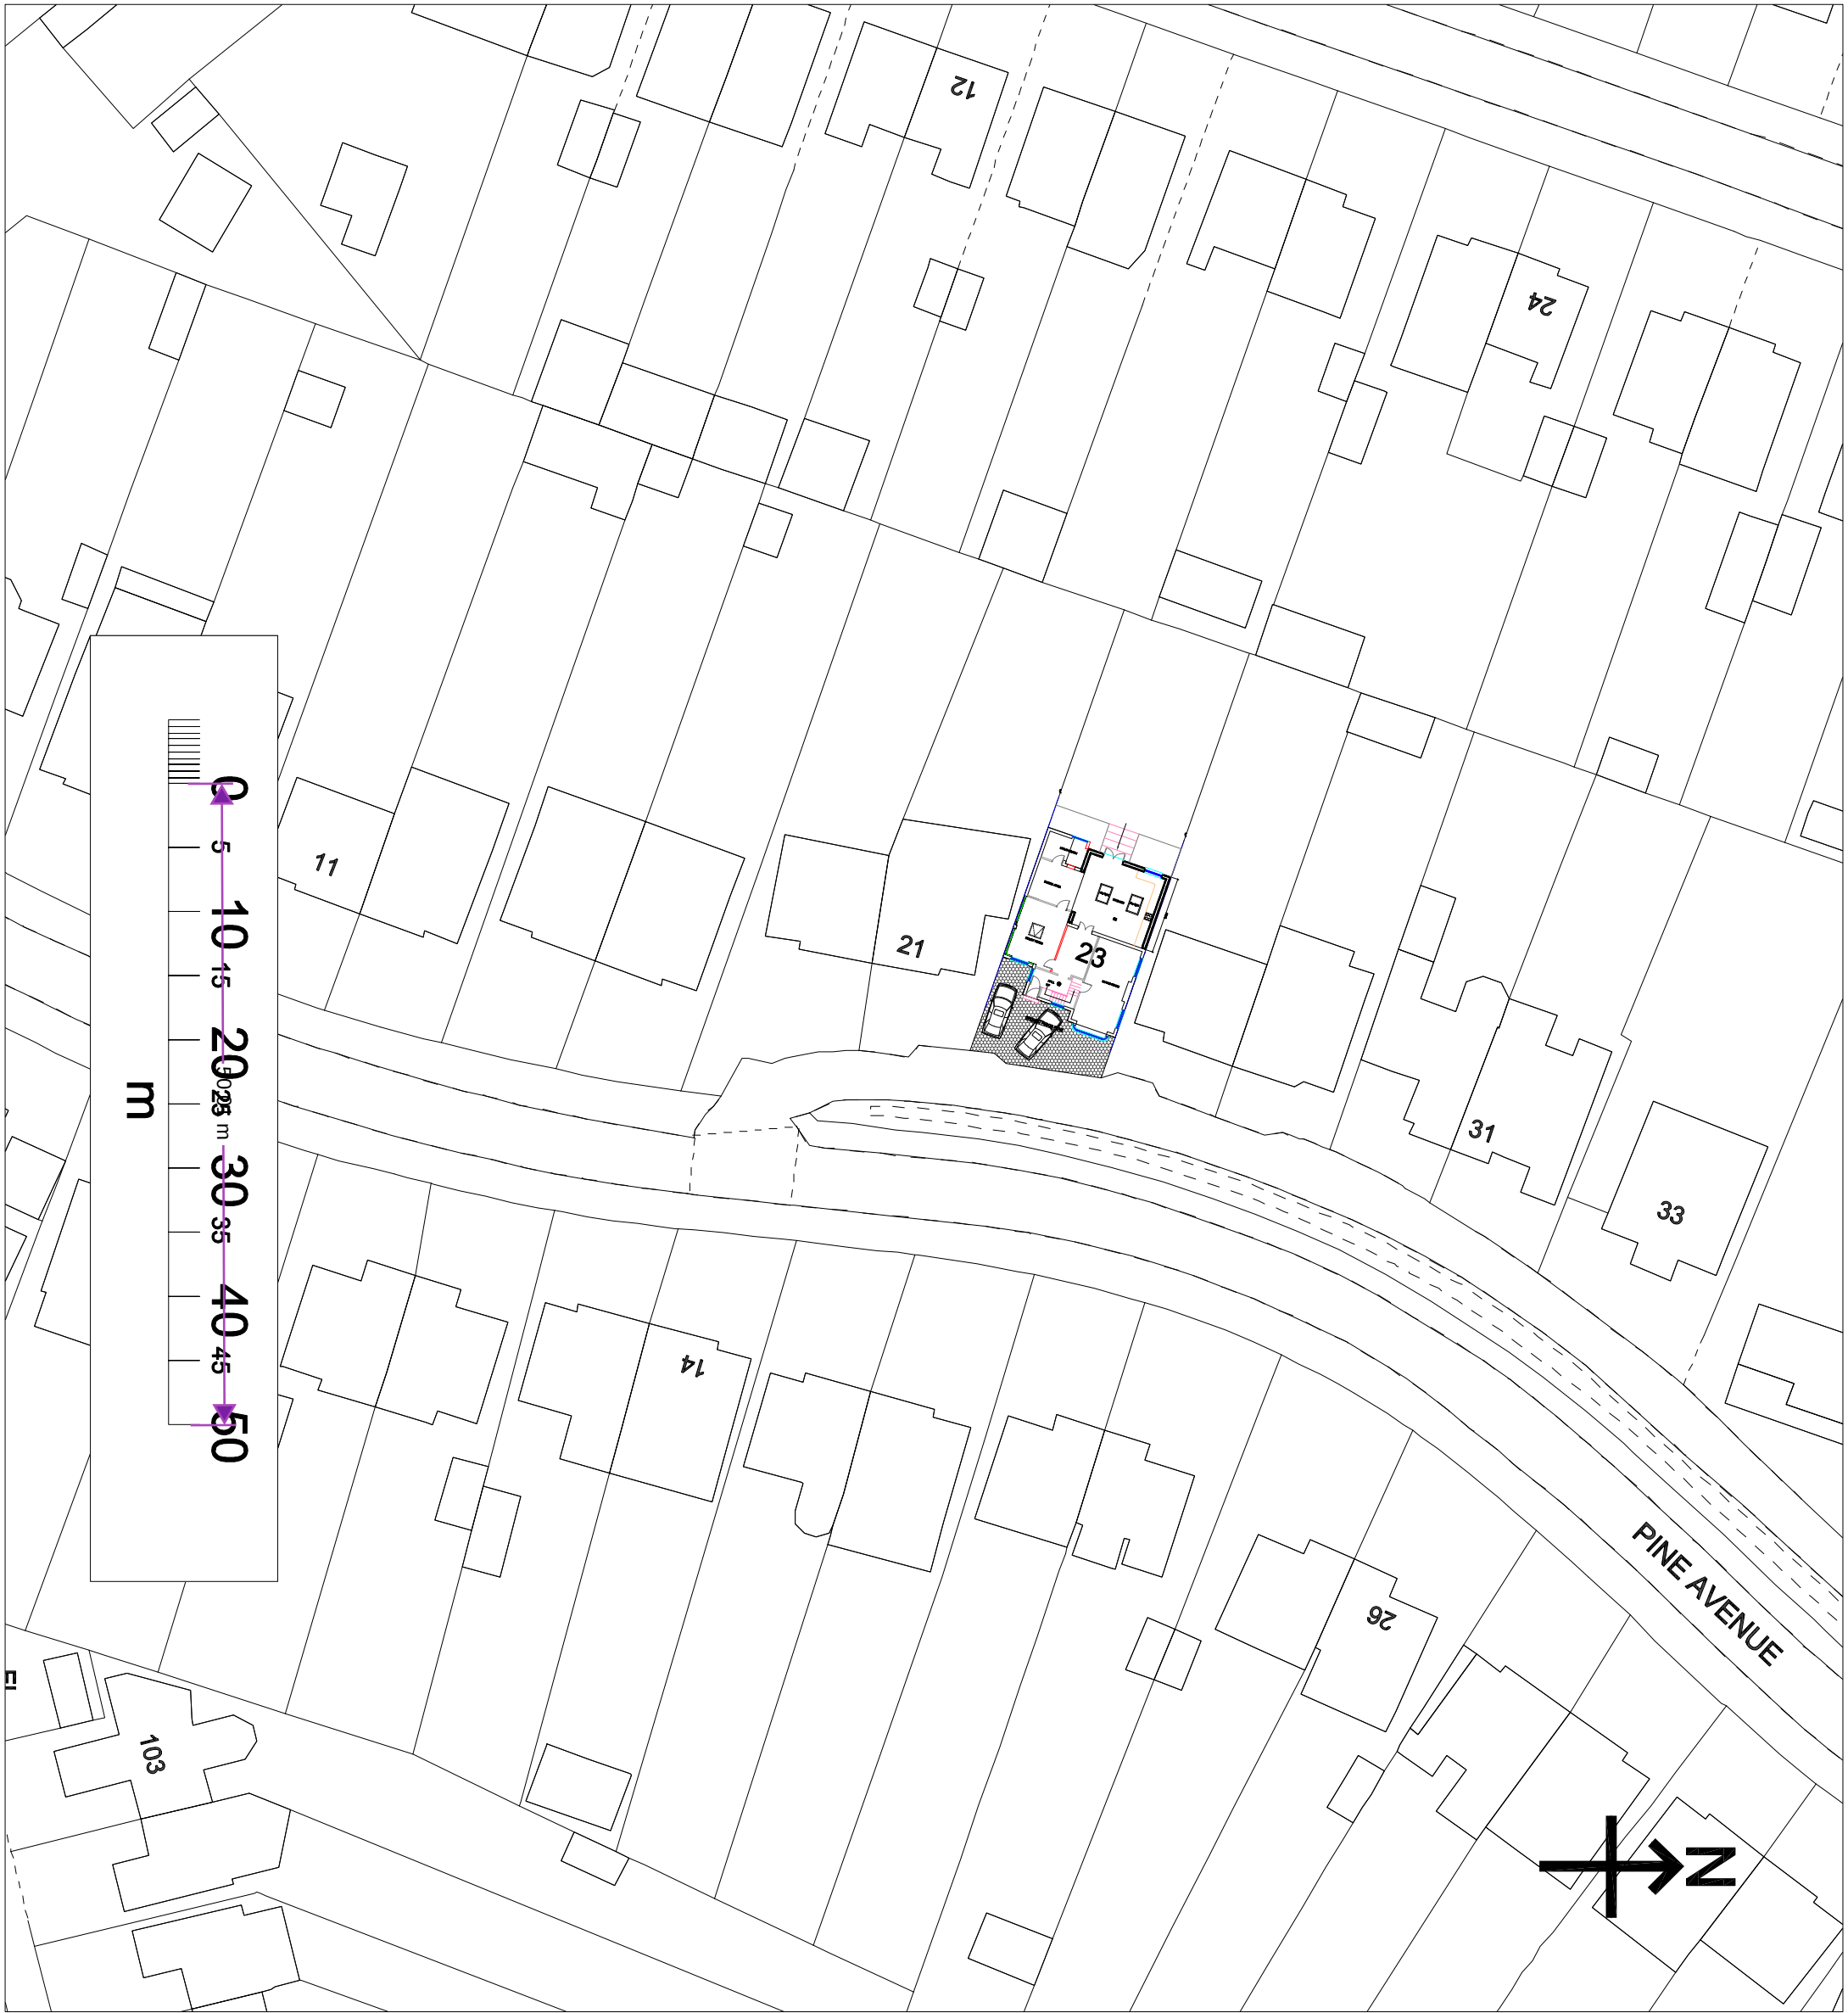

Notes

1. ALL DIMENSIONS ARE IN MILLIMETRES AND LEVELS IN METRES.
2. THIS DRAWING TO BE READ IN CONJUNCTION WITH RELEVANT ARCHITECT'S AND ENGINEER'S DRAWINGS AND SPECIFICATIONS.

P1	31.07.2024	ST	

Rev.	Date	By	Details of Revision
------	------	----	---------------------

Client: MR K SINGH

Address: 23 PINE AVENUE, GRAVESEND, DA12 1QY

Project: EXTERNAL WALL - KEY RENDER (GREY COLOUR)

Title: BLOCK PLAN

DESIGN TEAM

8 FARM VALE, BEXLEY, DA5 1NJ

ARCHITECTURAL/CIVIL & STRUCTURAL ENGINEERS



Status : LAWFUL CERTIFICATE

Drawn by	A3@Scales 1:500		
Date	Eng.	Chk.	App'd.
JUL 2024			
File Ref.			

Drawing No.	Sheet No.
04/DT/07/2024	4