

Notes

- 1. ALL DIMENSIONS ARE IN MILLIMETRES AND LEVELS IN METRES.
- 2. THIS DRAWING TO BE READ IN CONJUNCTION WITH RELEVANT ARCHITECT'S AND ENGINEER'S DRAWINGS AND SPECIFICATIONS.

P1	31.07.2024	ST	
Rev.	Date	By	Details of Revision
Client: MR K SINGH			

Address: 23 PINE AVENUE, GRAVESEND, DA12 1QY

Project: EXTERNAL WALL - KEY RENDER (GREY COLOUR)

Title: LEFT SIDE ELEVATION

DESIGN TEAM

8 FARM VALE, BEXLEY, DA5 1NJ


ARCHITECTURAL/CIVIL & STRUCTURAL ENGINEERS




Status : LAWFUL CERTIFICATE

Drawn by	A3@Scales 1:100		
Date	Eng.	Chk.	App'd.
JUL 2024			
File Ref.			

Drawing No.	Sheet No.
03/DT/07/2024	3

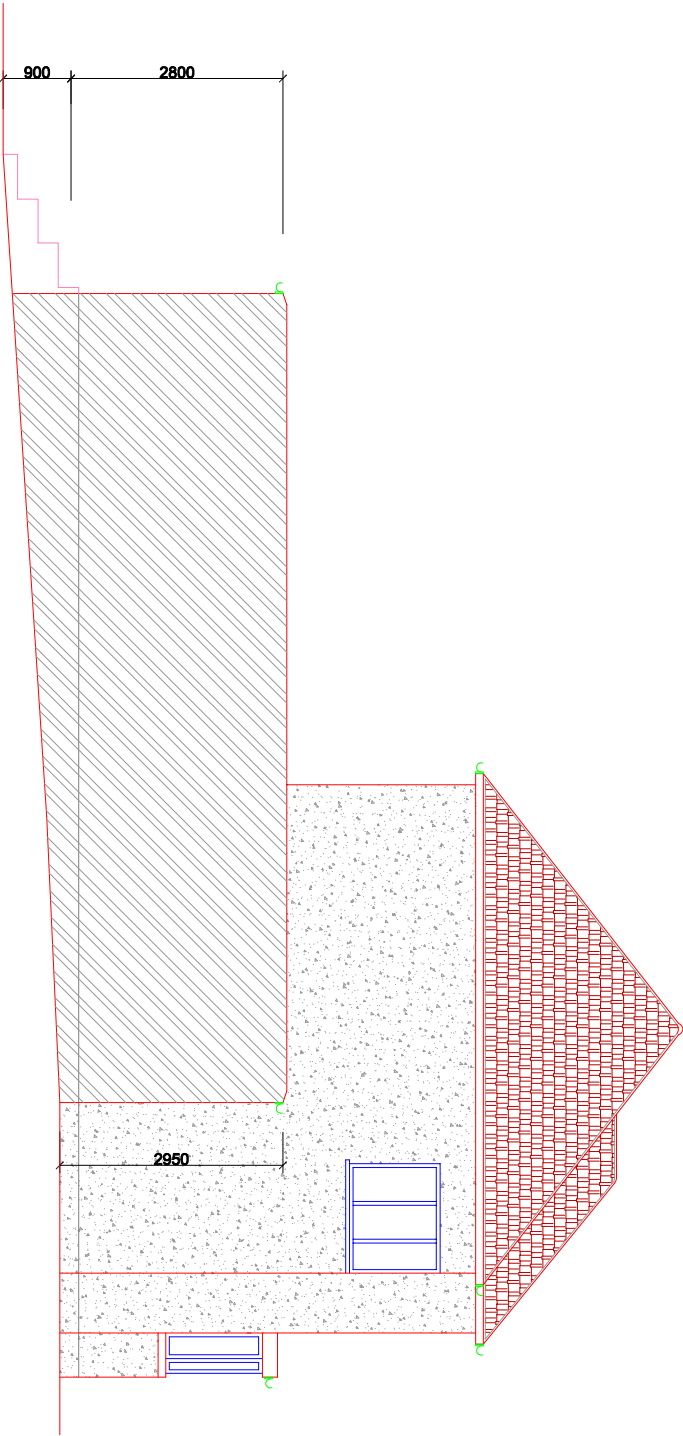

EXISTING LEFT SIDE VIEW

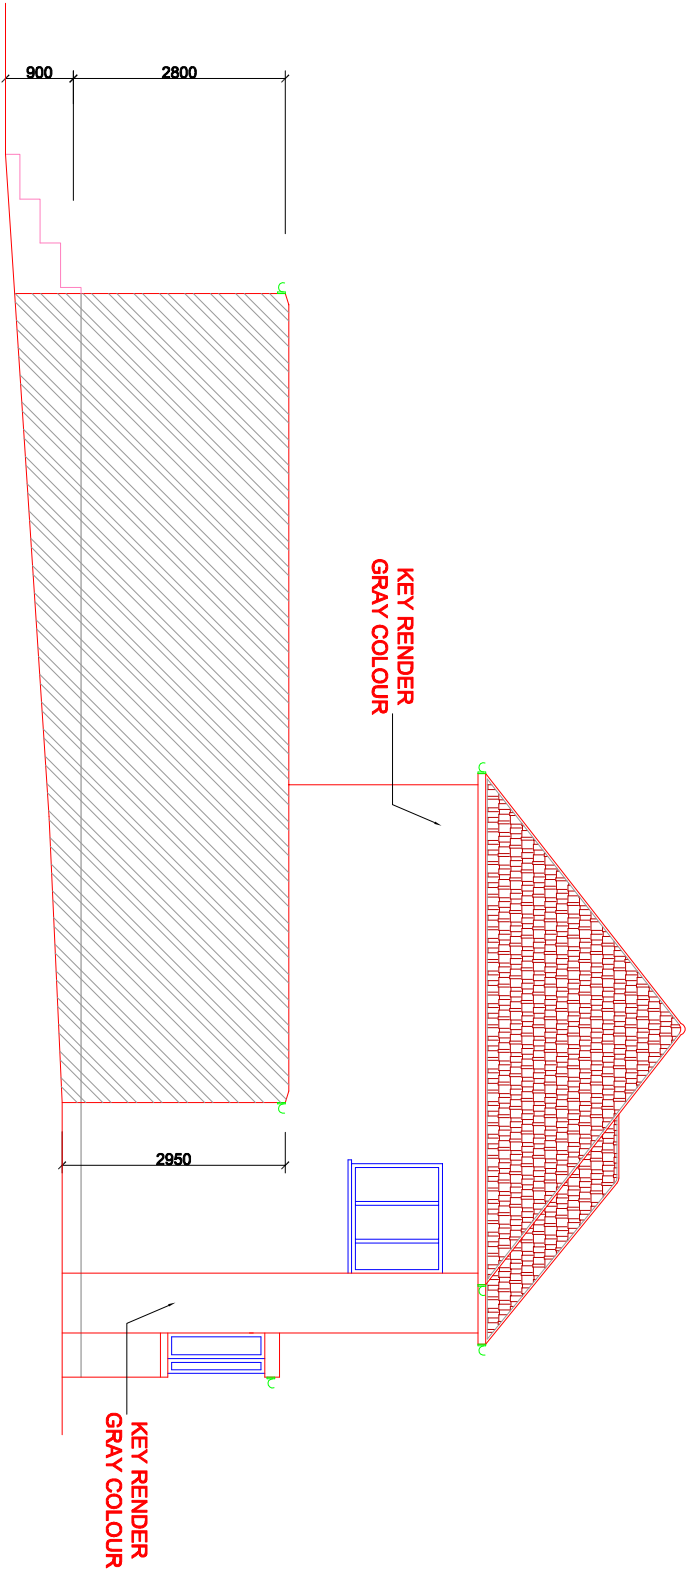

LEFT SIDE VIEW

