



Notes


1. ALL DIMENSIONS ARE IN MILLIMETRES AND LEVELS IN METRES.  
2. THIS DRAWING TO BE READ IN CONJUNCTION WITH RELEVANT ARCHITECT'S AND ENGINEER'S DRAWINGS AND SPECIFICATIONS.

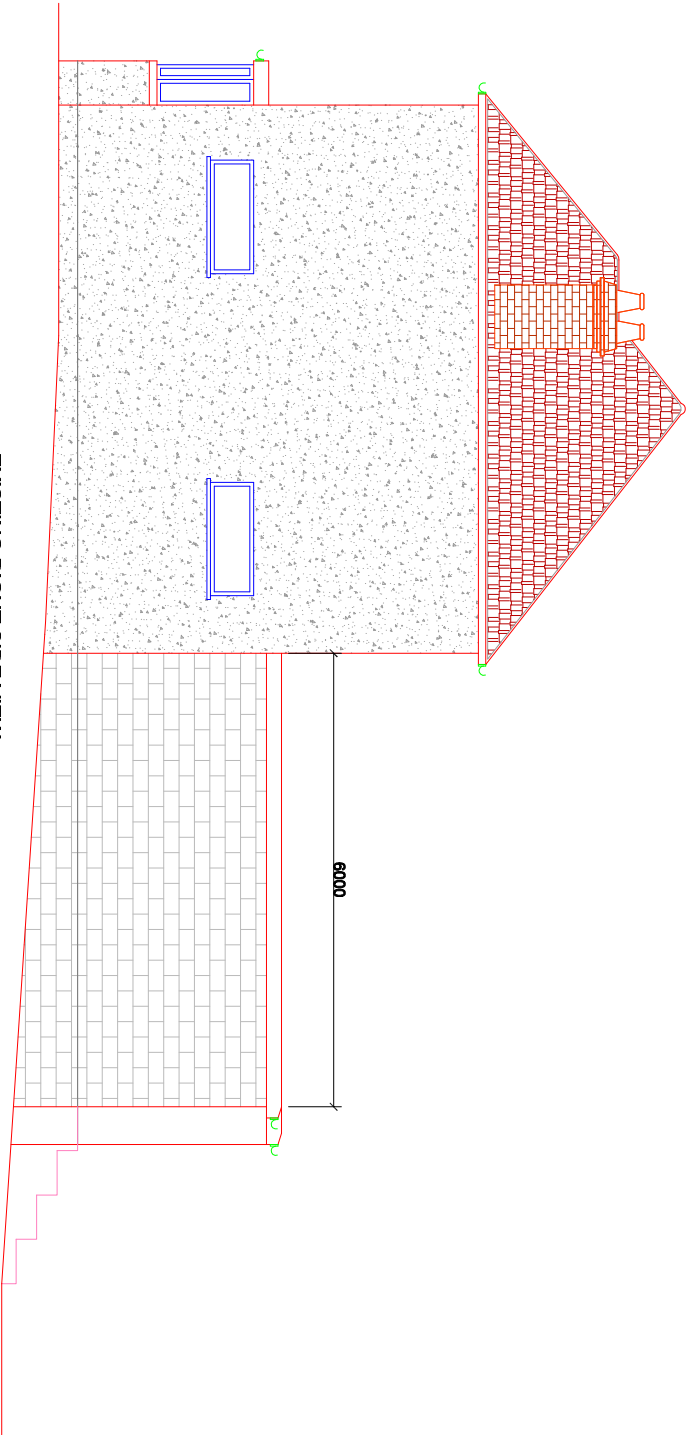

EXISTING RIGHT SIDE VIEW

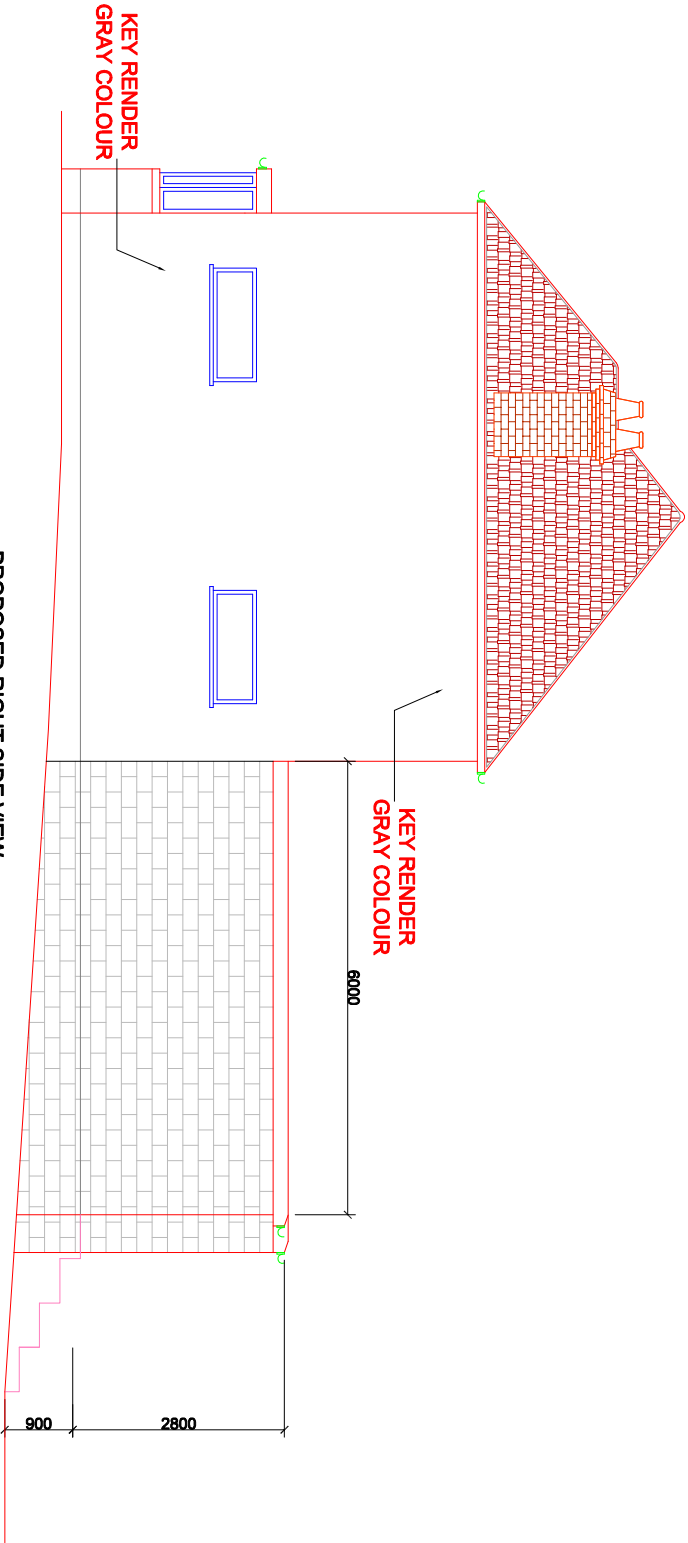

PROPOSED RIGHT SIDE VIEW

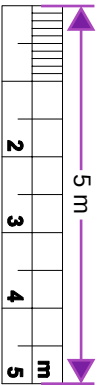

Project EXTERNAL WALL - KEY RENDER (GREY COLOUR)

Title: RIGHT SIDE ELEVATION

DESIGN TEAM  
8 FARM VALE, BEXLEY, DA5 1NJ  
ARCHITECTURAL/CIVIL & STRUCTURAL ENGINEERS

Status : LAWFUL CERTIFICATE

Drawn by A3@Scales 1:100

| Date     | Eng. | Chk. | App'd. |
|----------|------|------|--------|
| JUL 2024 |      |      |        |

File Ref.

|               |           |
|---------------|-----------|
| Drawing No.   | Sheet No. |
| 02/DT/07/2024 | 2         |